

Landscaping works to including moving the dropped kerb to the site entrance
89 Old Fort Road, Shoreham-by-Sea, BN43 5HA

September 2018 drawing 03

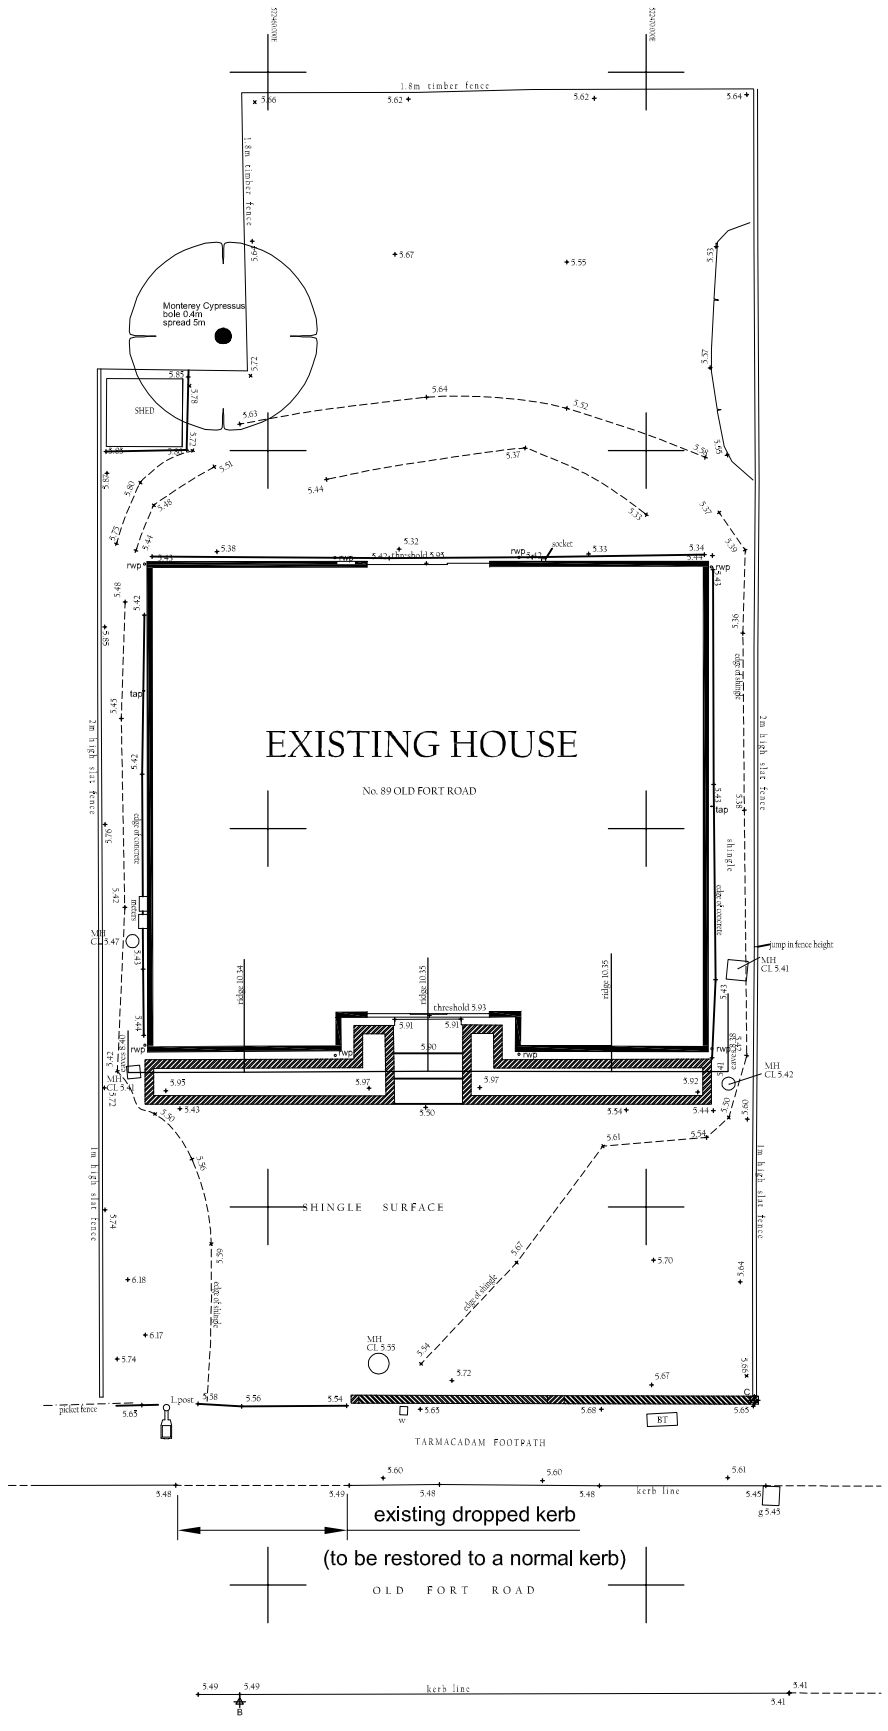

DIGITAL SURVEY OF EXISTING SITE PLAN 1:200

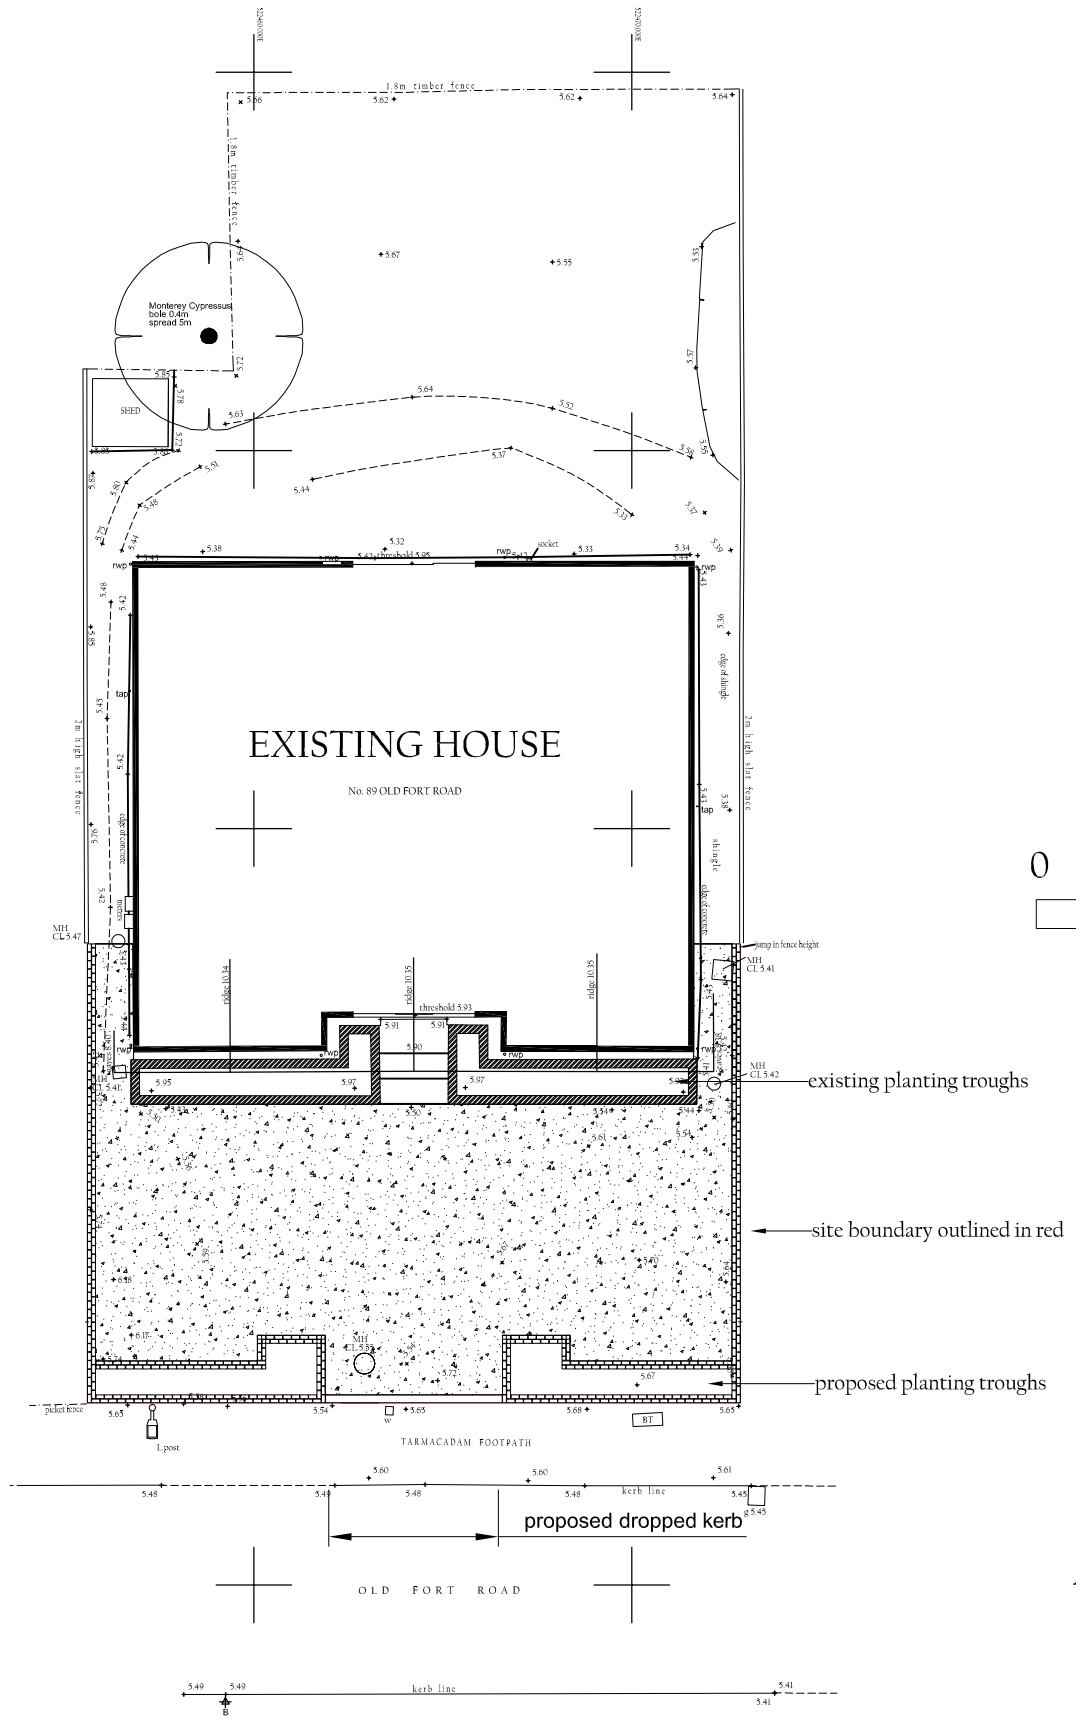

PROPOSED SITE PLAN 1:200

0 2 4 6 8 10

SCALE BAR 1:200

Adur Business Centre
Little high Street
Shoreham by Sea
BN43 5EG
Tel 01273 467 621
Email: james@breckell.co.uk
Website: www.breckell.co.uk

JAMES BRECKELL : ARCHITECT : ARB : RIBA