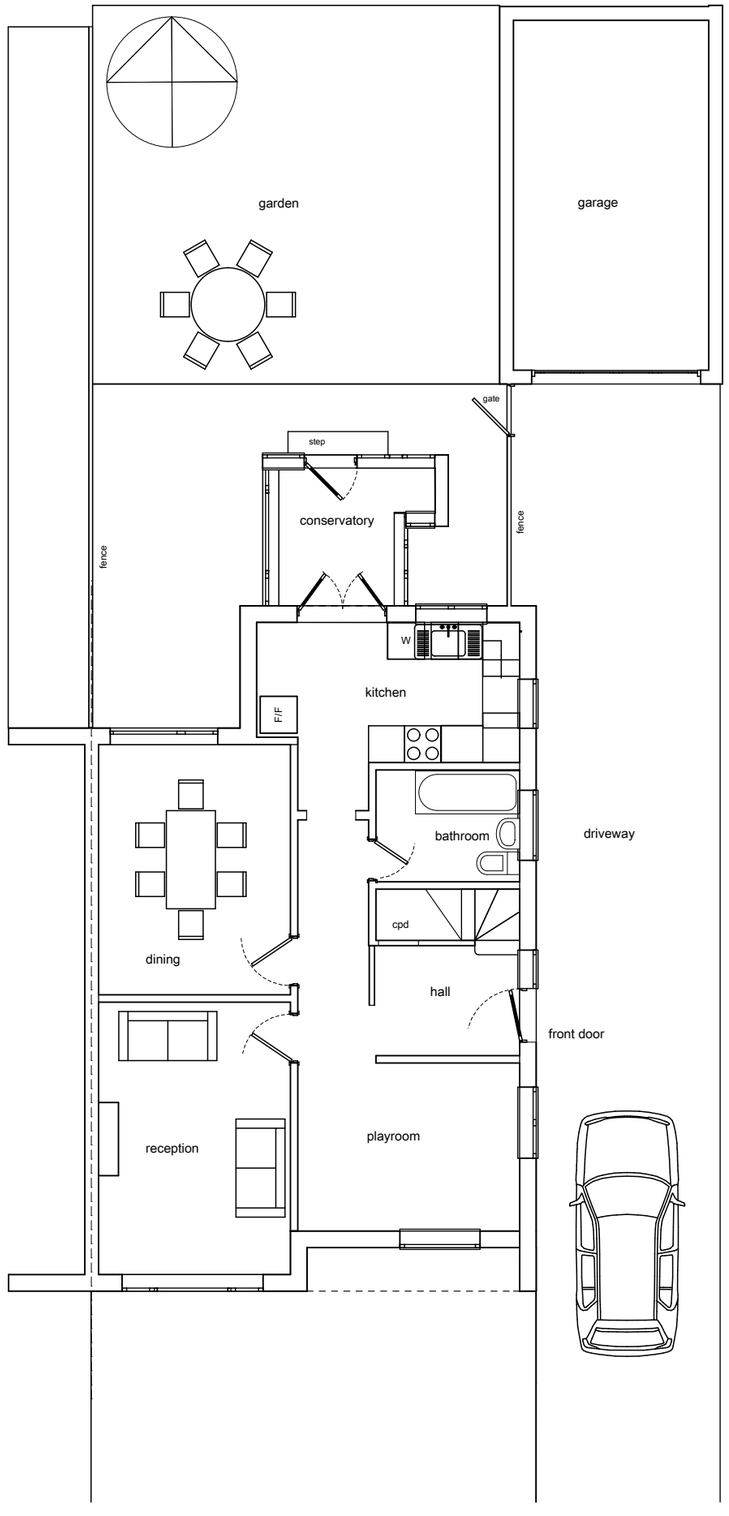

EXISTING GROUND FLOOR

0m 1m 5m 10m

2 HAMMY CLOSE
SHOREHAM BN43 6BL

LOFT DORMER

Existing Ground Floor Plan

OP owen powell architects
82 Gloucester Rd Brighton BN1 4AP
01273 69 66 55 op@owen-powell.com

Dec 2014	1:100@ A3	1425/20