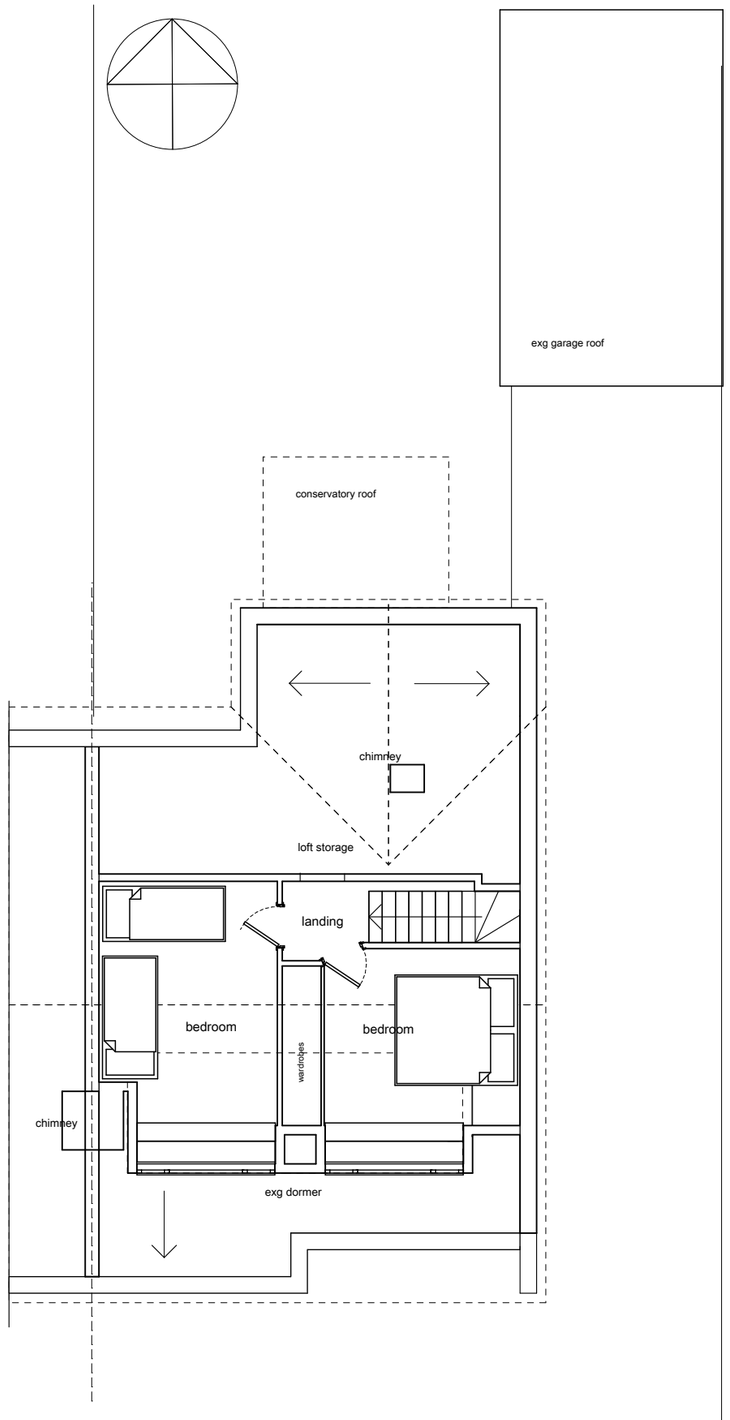

EXISTING FIRST FLOOR

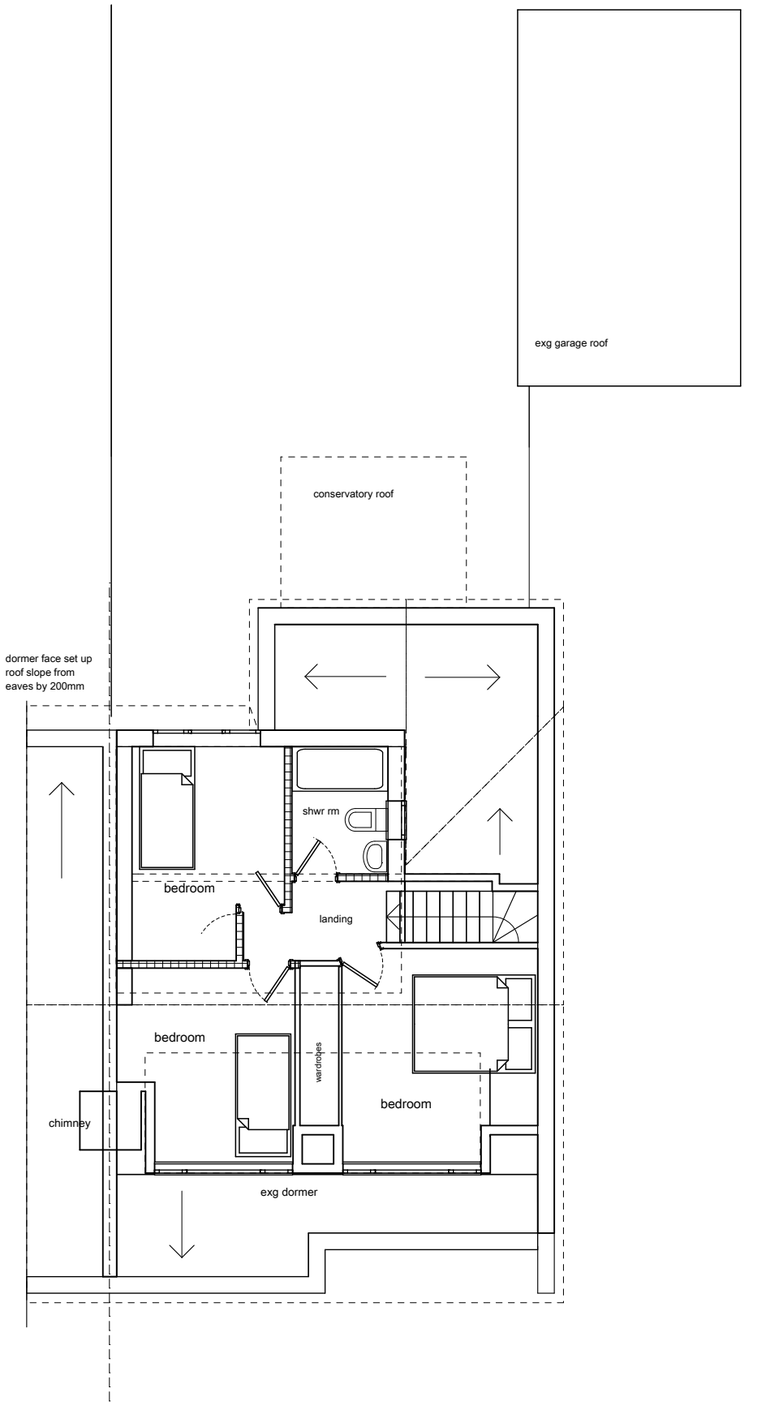

PROPOSED FIRST FLOOR

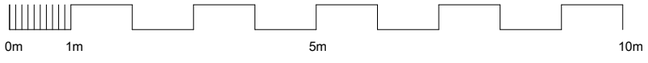

2 HAMMY CLOSE
SHOREHAM BN43 6BL

LOFT DORMER

Existing and Proposed
First Floor Plans

OP owen powell architects
82 Gloucester Rd Brighton BN1 4AP
01273 69 66 55 op@owen-powell.com

Dec 2014	1:100@ A3	1425/21