AMENDMENTS

1. Centred box dormer to preserve roof slope with vertically proportioned windows
2. Removal of proposed balcony - retain existing rear extension roof with 2 skylights



Proposed West Elevation
Scale: 1:100

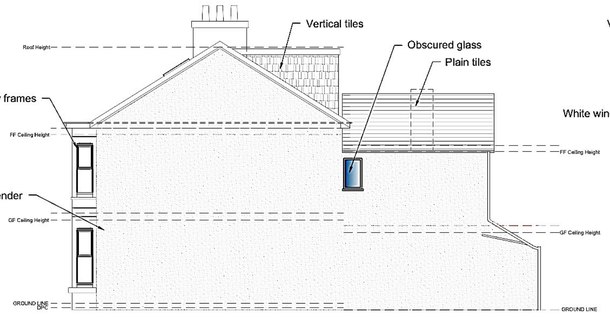

Proposed South Elevation
Scale: 1:100

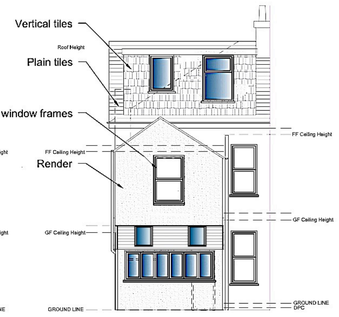

Proposed East Elevation
Scale: 1:100

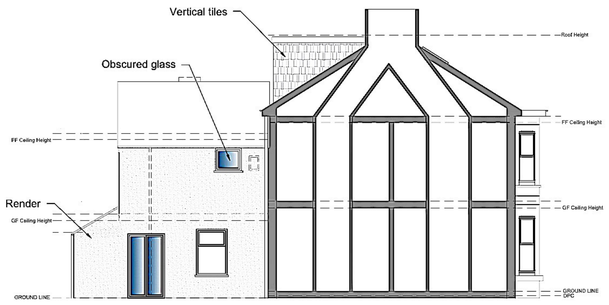

Proposed North Elevation/Section B-B
Scale: 1:100

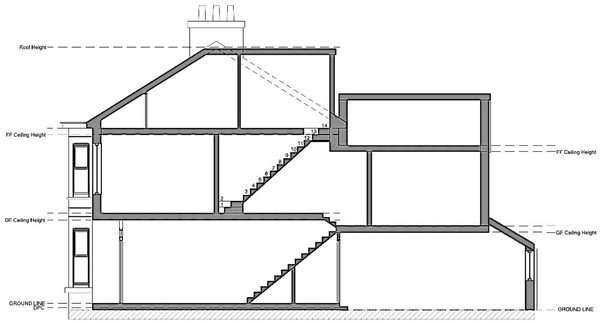

Proposed Section A-A
Scale: 1:100

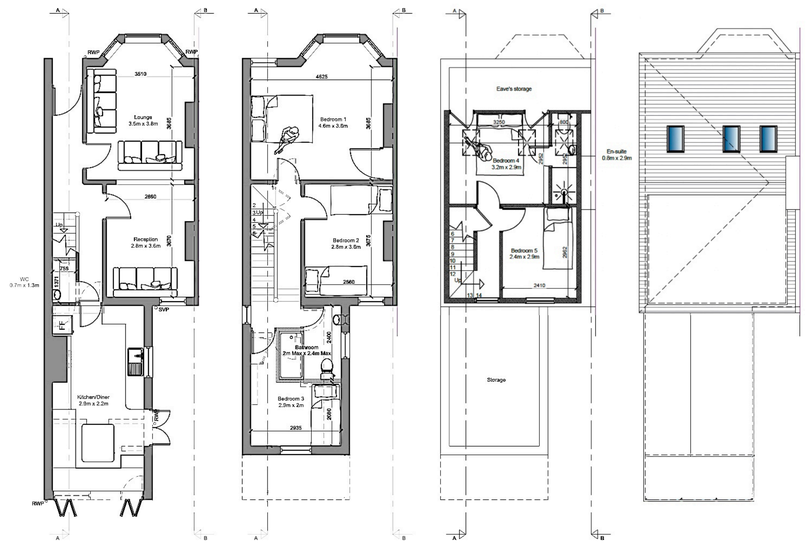

Proposed Ground Floor Plan
Scale: 1:100

Proposed First Floor Plan
Scale: 1:100

Proposed Loft Plan
Scale: 1:100

Proposed Roof Plan
Scale: 1:100





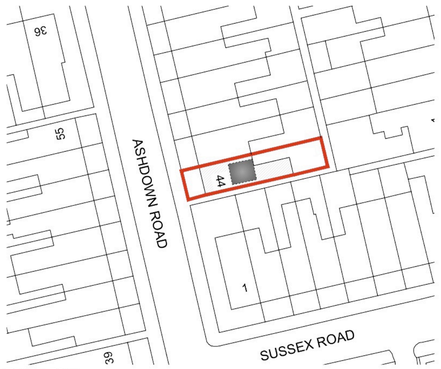

Block Plan
Scale: 1:500

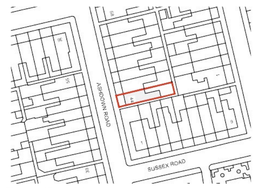

Location Plan
Scale: 1:1250

Revision:	Date:	Details:	Initials:
X	XX/XX/XX	Amendments	XX

SC Design

PROJECT:
44 Ashford Road, Worthing,
BN11 1DE, West Sussex

DRAWING TITLE:
Loft Conversion

NORTH

DATE:	07/06/2023
SCALE:	Various @ A1
DRAWN:	SC
SHEET	1 OF 1

PROJECT NUMBER:	DRAWING NUMBER:	REVISION:
23-001	1	B