

ADUR & WORTHING
PLANNING SERVICES
PLAN | AWDM/ 0771/18
DATE VALID | 24 MAY 2018

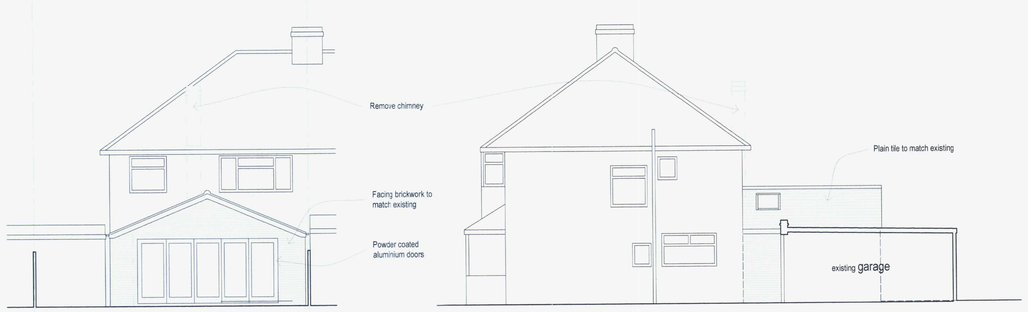


Rear Elevation @ *1:100*

Side Elevation @ *1:100*


0 1 2 3 5m 10m
Scale 1:100

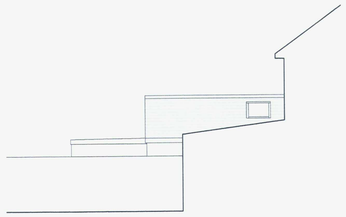


Side Elevation @ *1:100*
Looking from 15 The Crescent

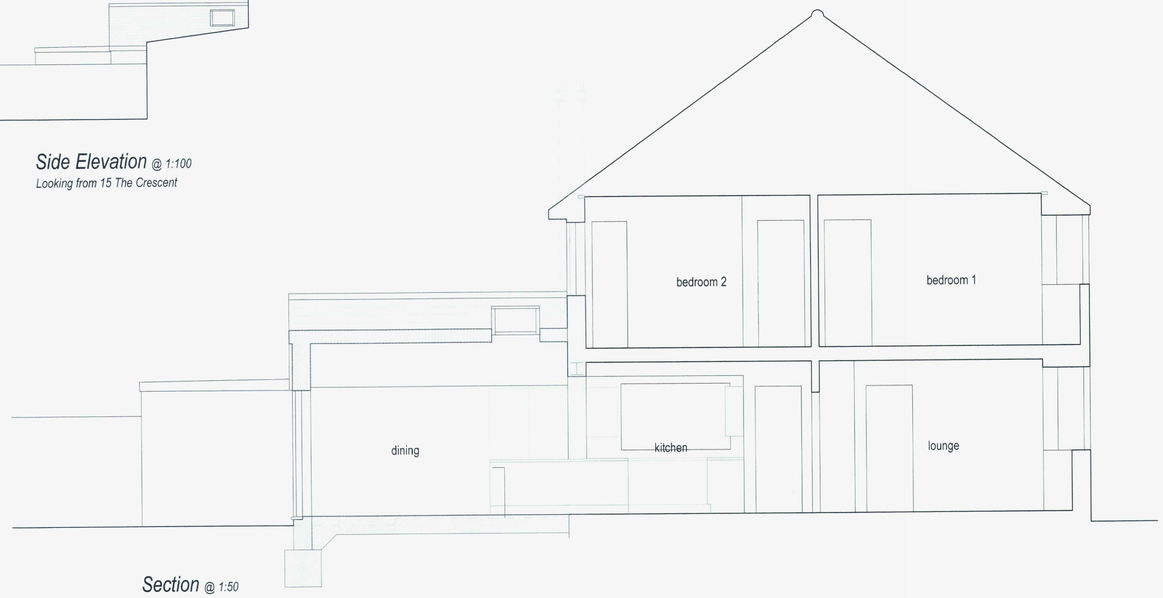

Section @ *1:50*

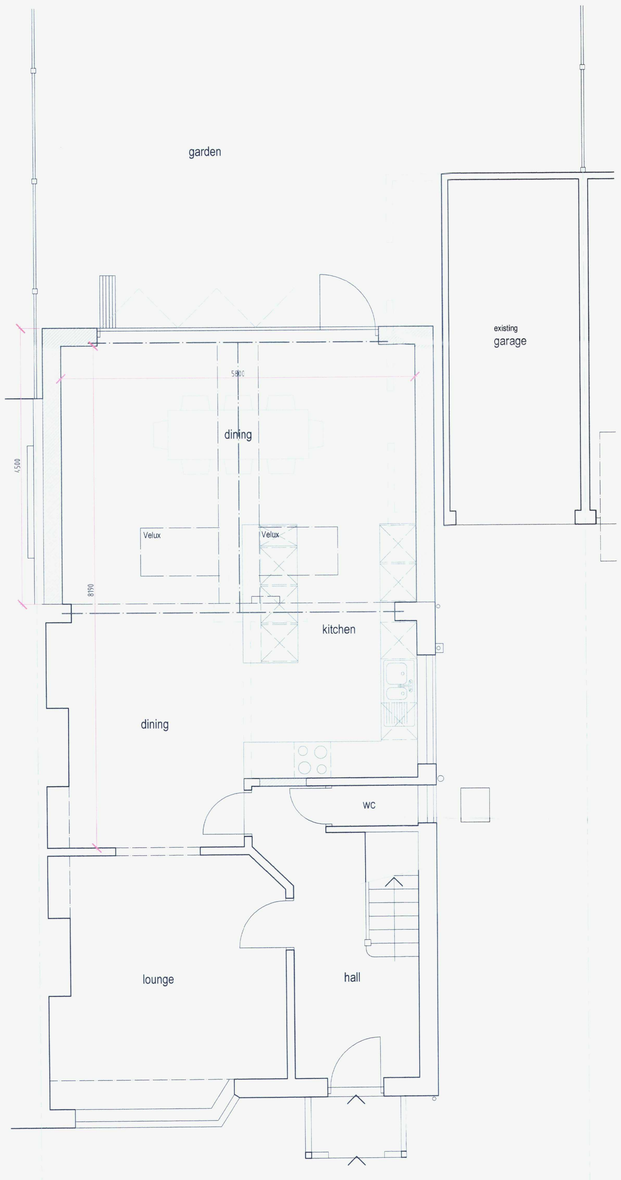

Ground Floor Plan @ *1:50*

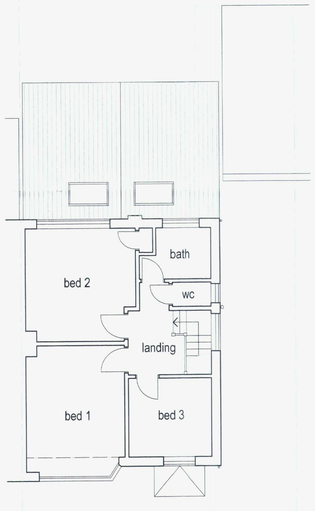

First Floor Plan @ *1:100*



0 0.5 1 1.5 2.5m 5m
Scale 1:50

Rev	Description	Date

Job Reference
Rear Extension
17 The Crescent
Southwick

Client
Mr Cranston

Drawing Title
Proposal Extension

Drawing No ADC1108/03 Rev

Date	Scale	Dwg Size	Plot Style	Drawn	Checked
22.05.18	1:50/100	A1	ADCgrayscale	AD	AD

All dimensions to be checked on site and ~~no work scaled from this drawing~~. This drawing should be approved by Local Authority Building Control or other appropriate checking authority prior to commencement of work. This drawing should not be reproduced without the prior consent of the author.

ADC Alistair Dodd Consulting
Architectural Services
72a Beaconsfield Road . Brighton . East Sussex . BN1 6DD
Tel: 01273 669466
Email: info@adcbrighton.co.uk
Www.adcbrighton.com