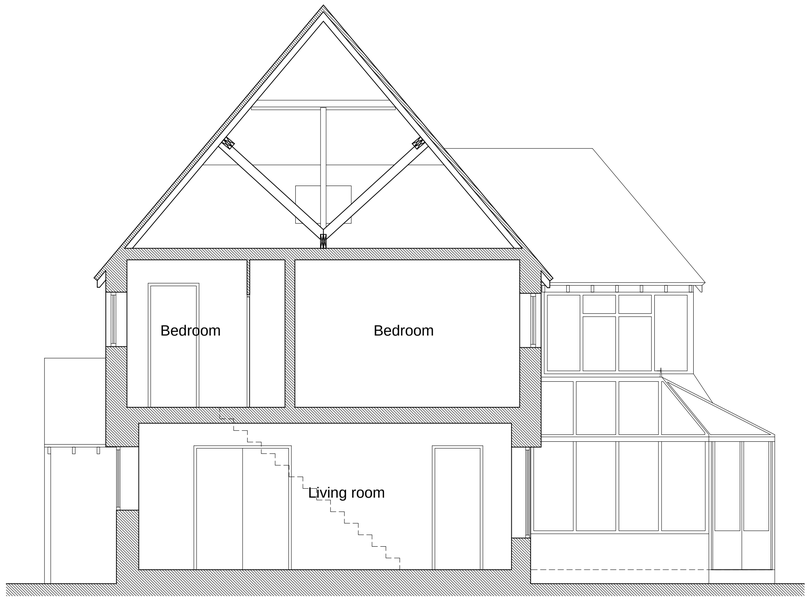

Section A-A
Scale 1:50



Location Plan Scale 1:500

0 10 20 30 40
Scale In Metres

N



Ordnance Survey (c) Crown Copyright 2017. All rights reserved. Licence number 100022432

Block Plan Scale 1:500

0 10 20 30 40
Scale In Metres

N

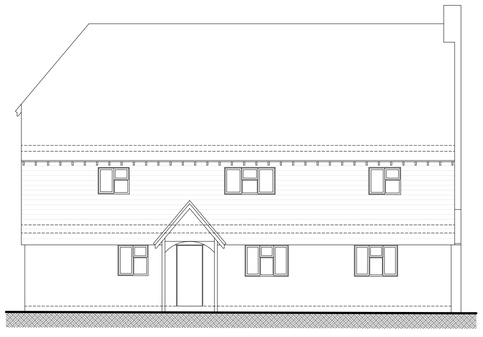

North West Elevation
Scale 1:100



North East Elevation
Scale 1:100



South East Elevation
Scale 1:100



South West Elevation
Scale 1:100

1:100
0 2.5 5 7.5 10
Scale In Metres

1:50
0 1 2 3 4 5 6 7 8 9 10
Scale In Metres

DEACON + RICHARDSON
ARCHITECTS
email: design@drltd.co.uk
web: www.drltd.co.uk
tel: 01273 888080
253 Ditchling Road
Brighton
BN1 6JD

drawn	checked	RIBA stage					
JB	CR	MS	-	dd.mm.yy	Issue.	-	-
			rev.	date	comment	auth.	chkd.

©Copyright Deacon and Richardson Ltd.

client/job
Mr and Mrs Bristow
Welldiggers,
Southwick, BN42 4HB

drawing title
Section, Elevations
OS Extract
AS EXISTING

scale/sheet size
varies @ A1

drawing number
3632.EX.02

revision
-

Do not scale off drawing except for Planning purposes. Check all dimensions on site before work is commenced. All goods materials workmanship to conform with current regulations BSS & COP.