

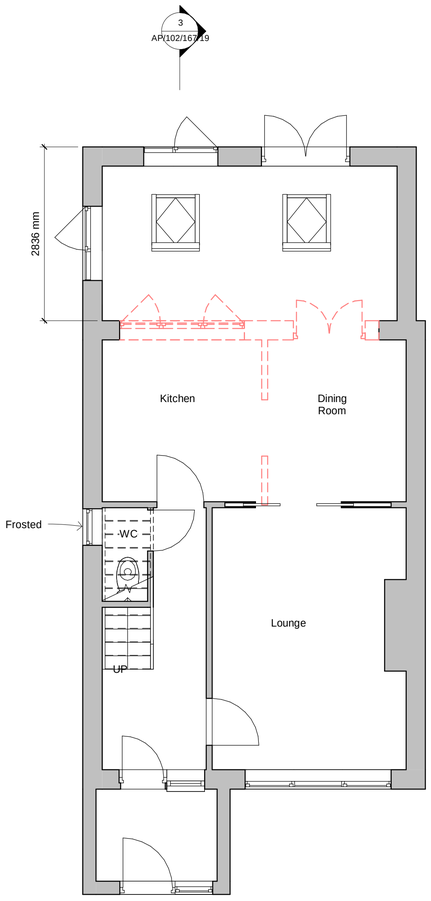



1 Ground Level
1 : 50

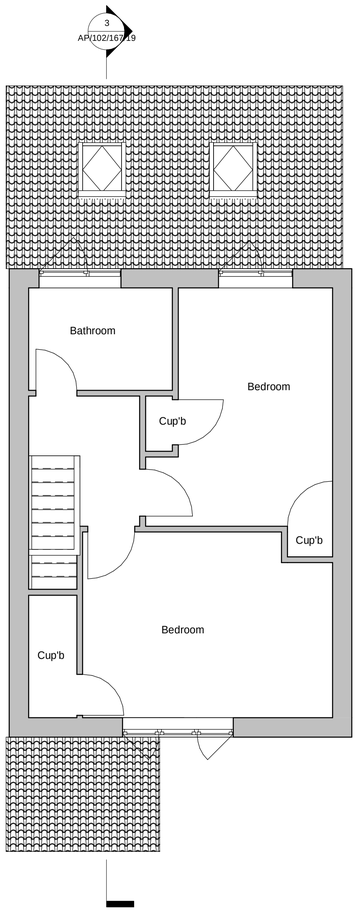


2 First Floor Level
1 : 50

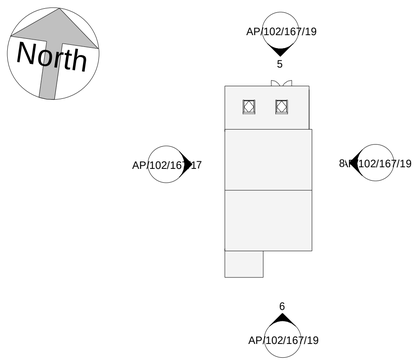


4 Site
1 : 200

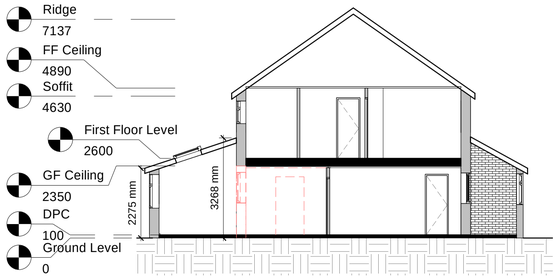

3 Section A-A
1 : 100

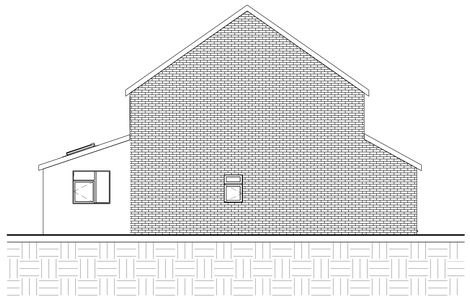

7 Side Elevation (East)
1 : 100

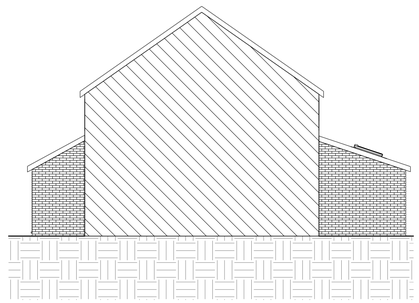

8 Side Elevation (West)
1 : 100



5 Rear Elevation (North)
1 : 100



6 Front Elevation (South)
1 : 100

0m 1m 2m 3m 4m 5m
VISUAL SCALE 1:50 @ A1

0m 2m 4m 6m 8m 10m
VISUAL SCALE 1:100 @ A1

0m 4m 8m 12m 16m 20m
VISUAL SCALE 1:200 @ A1

All dimension to be verified on site, any discrepencies to be reported to Designer prior to setting out or ordering of any materials.

This drawing has been produced for the specific client and project identified below and is not intended for use by any other person or for any other purpose.

This drawing is protected under The Copyright, Designs ct 1988.

Revisions

Client
Miss L Buxton

Project Address
167 Middle Road
Shoreham by Sea
BN43 6LG

Project
Single Storey Rear Extension

Drawing Title
Proposed Plans & Elevations

Drawing number
AP/102/167/19

Rev
A

Scale:
As indicated

Paper Size:
A1