ADUR & WORTHING PLANNING SERVICES	
PLAN	AWDM/0179/17
DATE VALID	– 9 FEB 2017

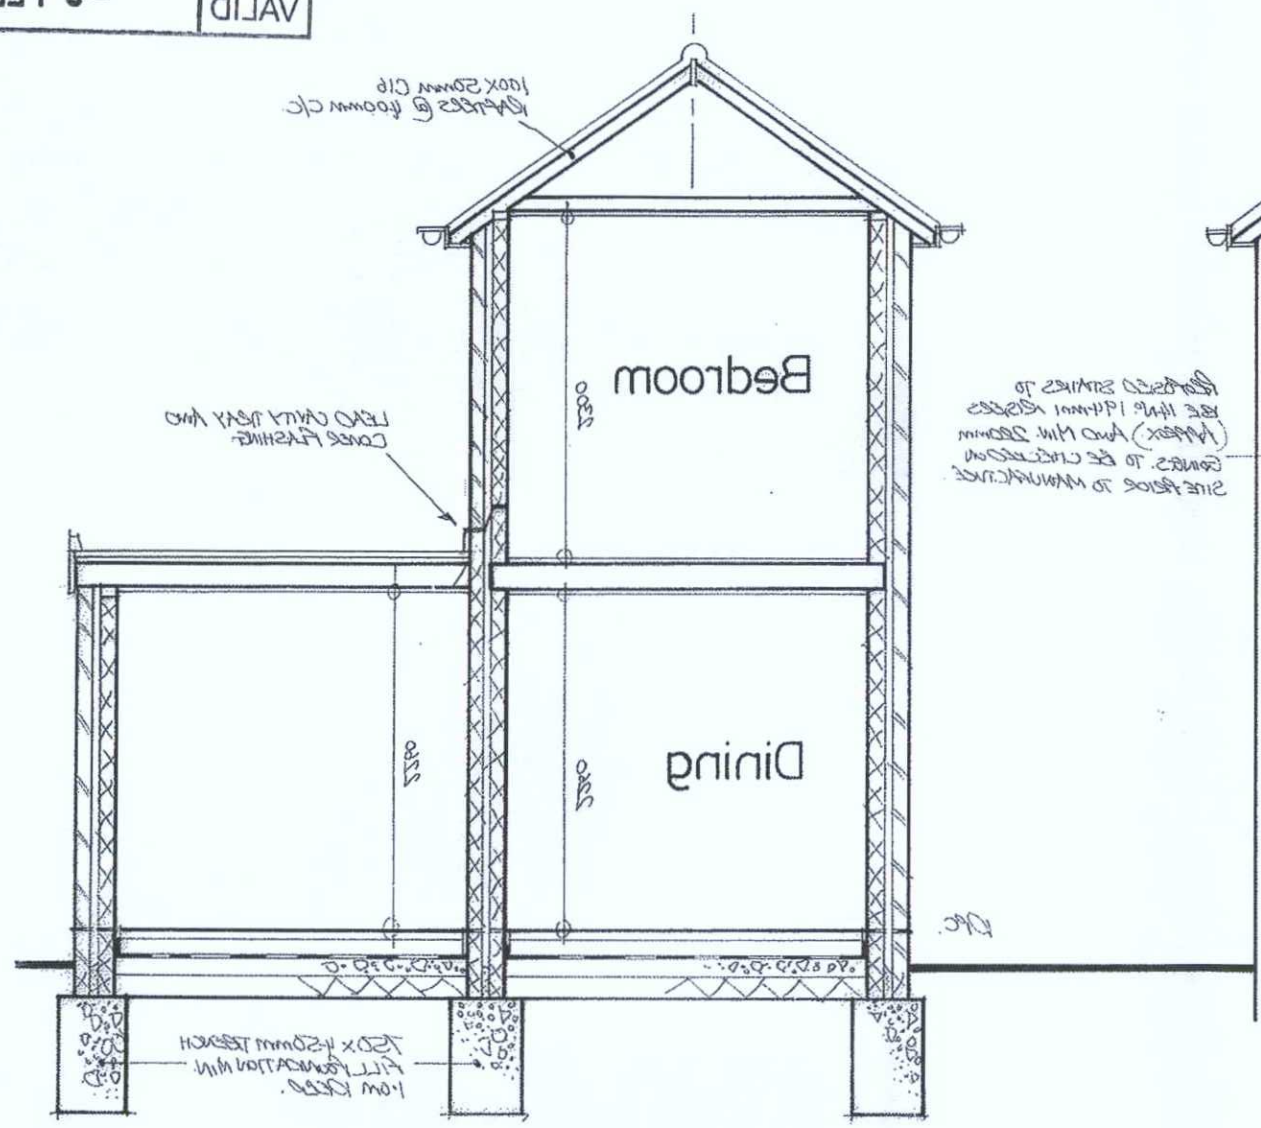

SECTION B:B 1:50

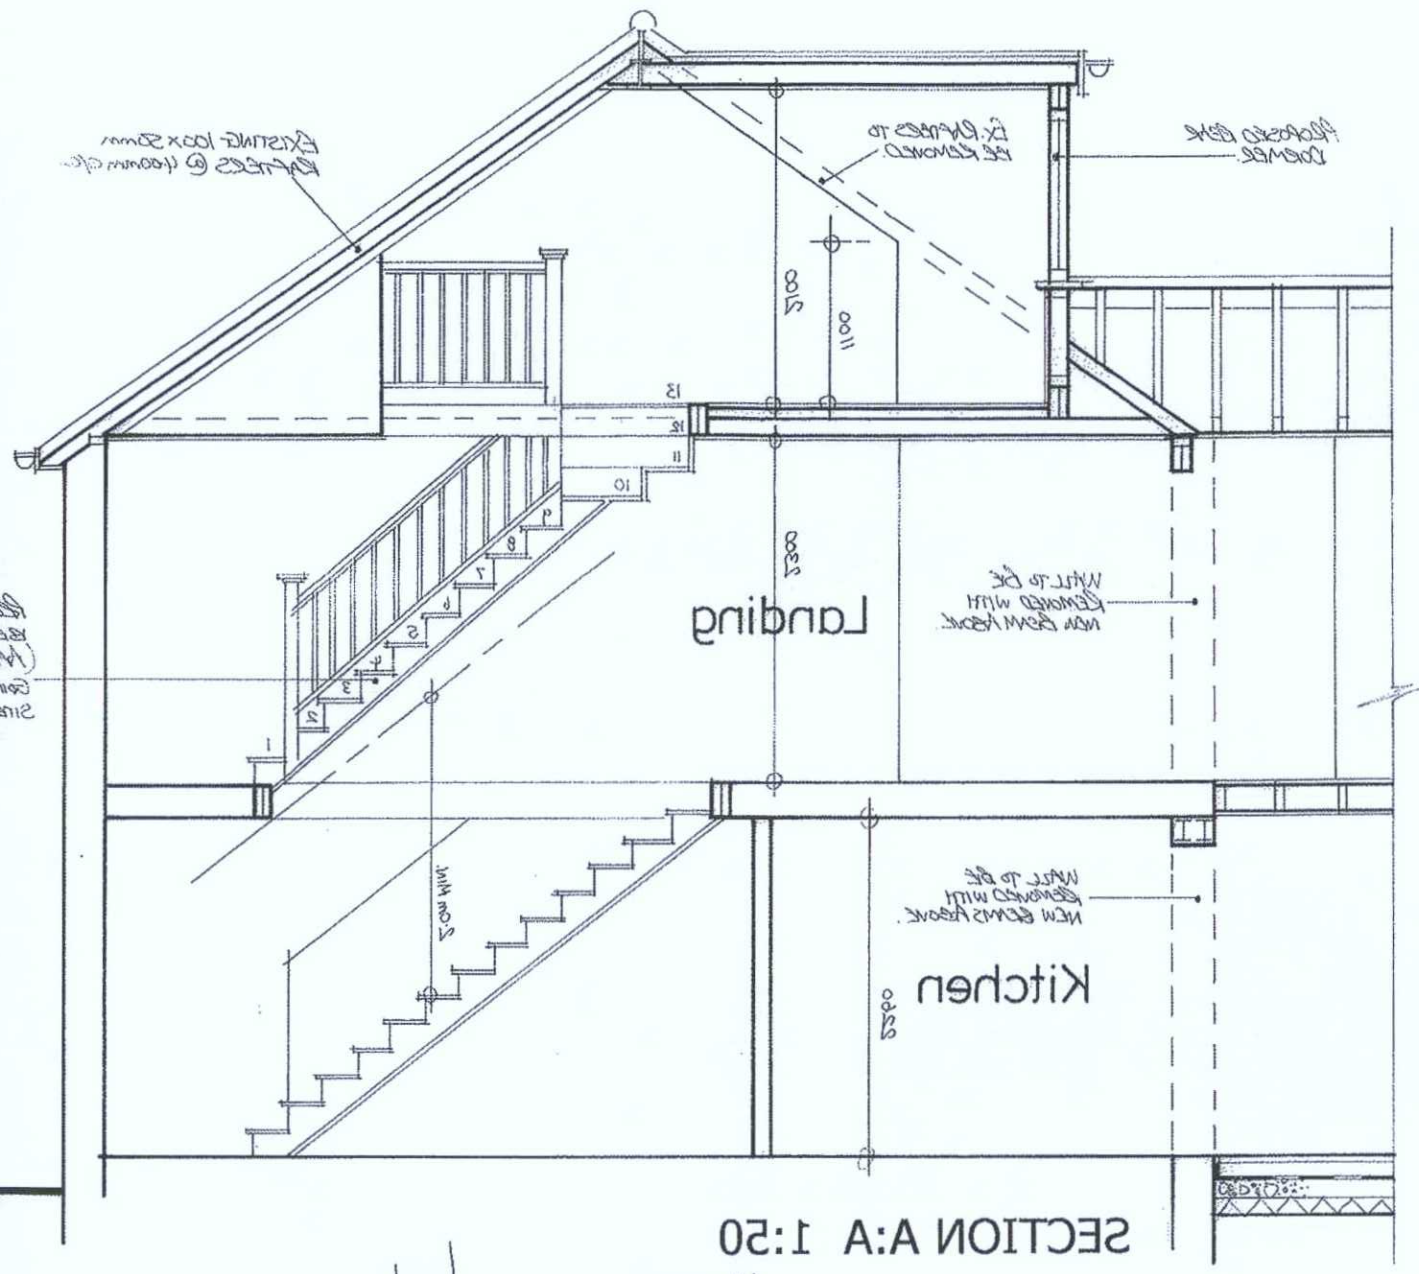

SECTION A:A 1:50

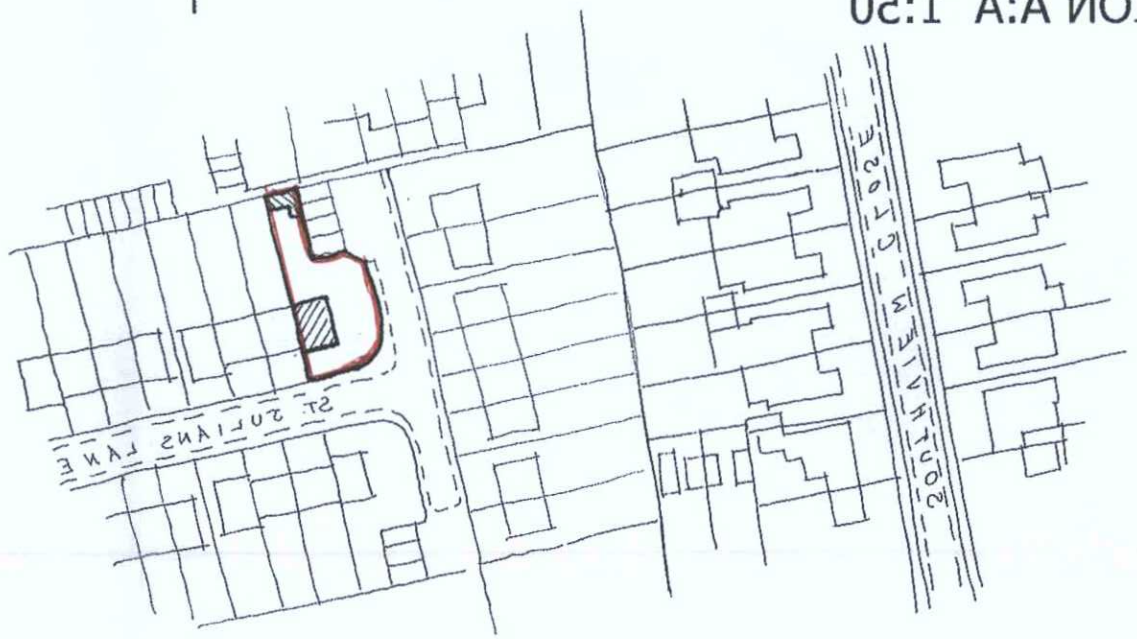

LOCATION PLAN 1:1250

Date: Jan. 2010	Scales: As shown	Paper size: A3	Dwg No: AD-91-04

Drawing title: Proposed roof conversion (incl. rear dormer), single storey and 2-storey rear extensions

Address of works: 21 St. Julians Close, Shoreham-by-Sea

attebury moore associates
architectural & quantity surveying services
Unit 1
Gosling Croft Business Park
Long Furlong
Clapham Worthing
West Sussex BN13 3UT