attebury moore associates	Unit 1 Gosling Croft Business Park Long Furlong Clapham Worthing West Sussex BN13 3UT
architectural & quantity surveying services	
Address of works: **21 St. Julians Close, Shoreham-by-Sea**	
Drawing title: **Proposed roof conversion (incl. rear dormer), single storey and 2-storey rear extensions**	
Date: **Jan. 2010**	Scales: **As shown** / Paper size: **A3** / Dwg No: **AD-91-02**

1:50 Scale Bar 1m 2m 3m

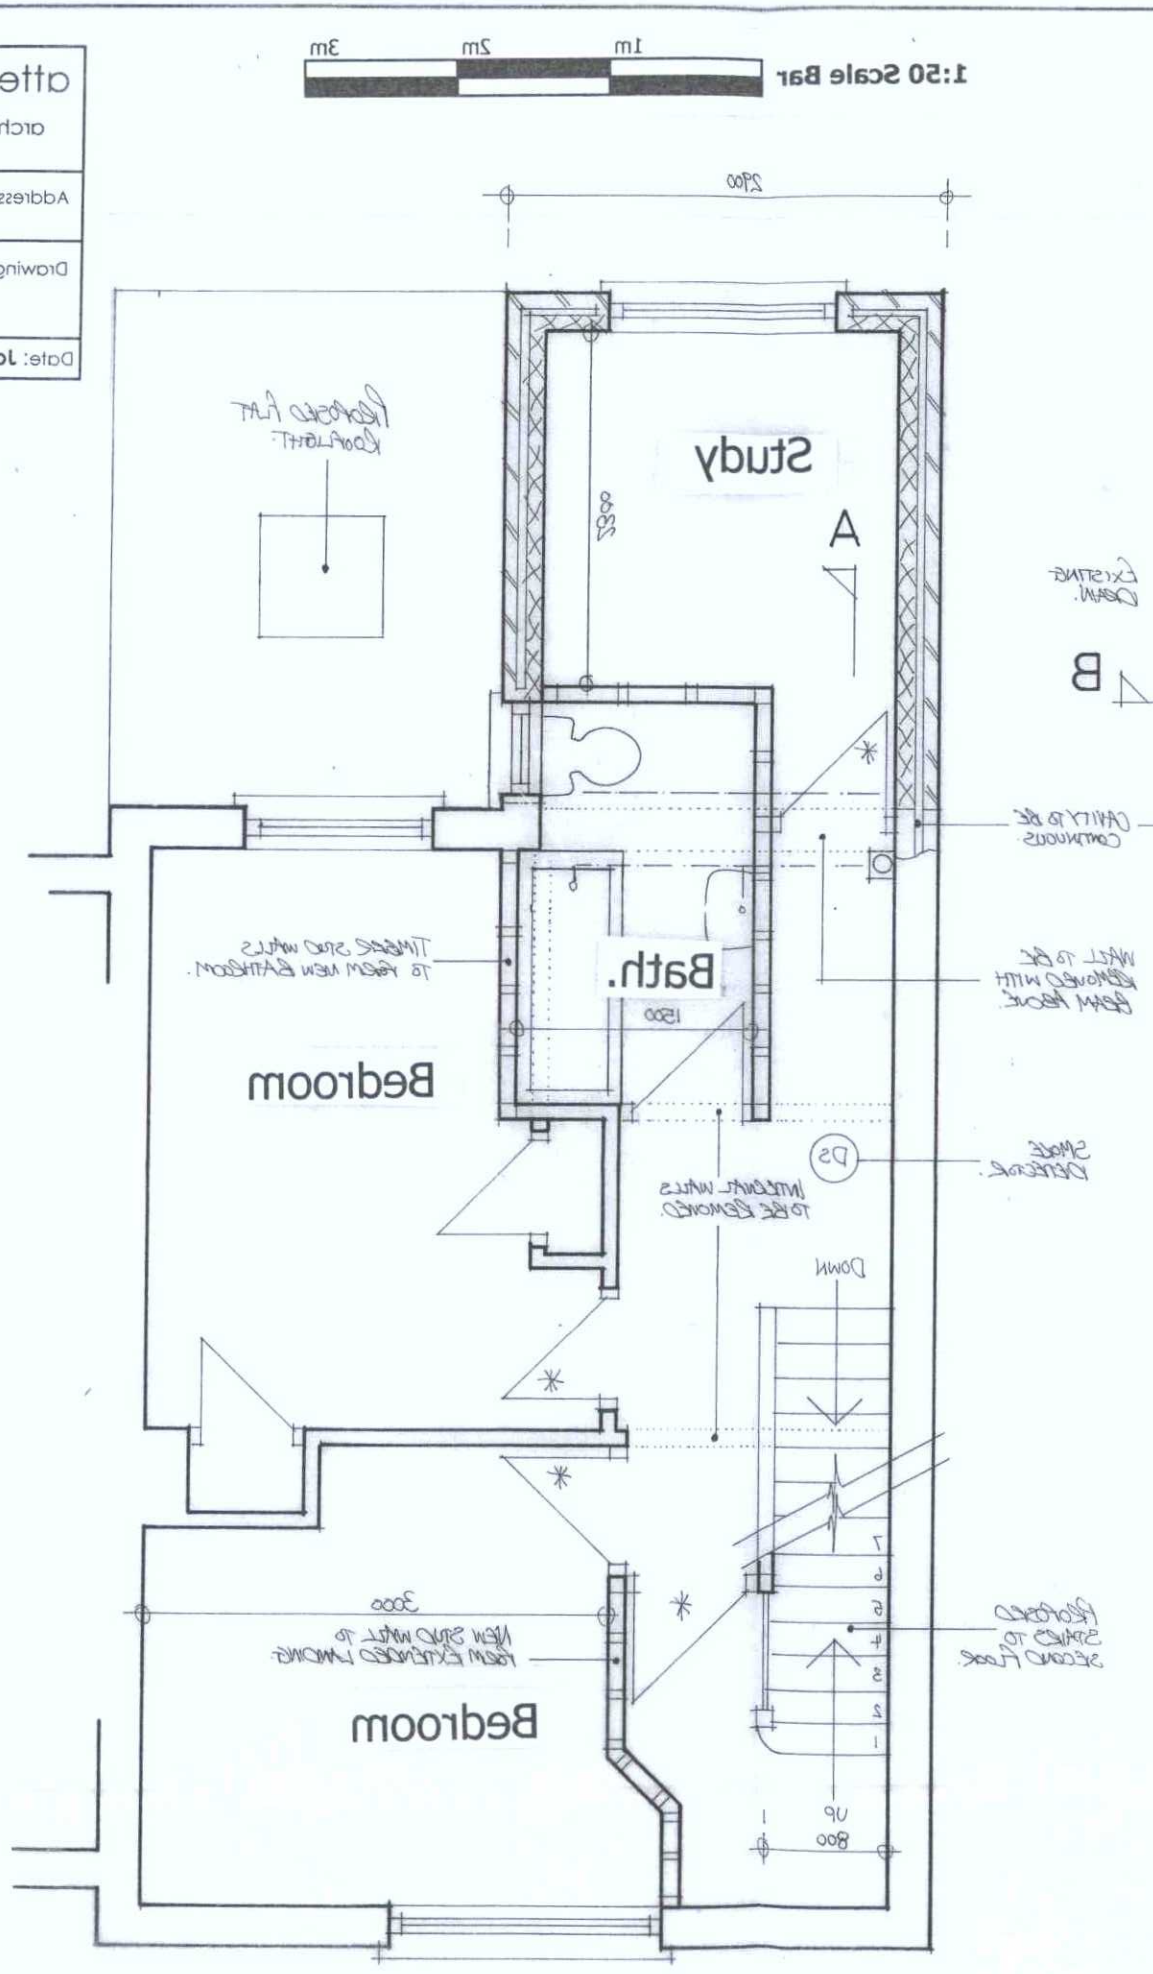

PROPOSED FIRST FLOOR PLAN 1:50

PROPOSED GROUND FLOOR PLAN 1:50

ADUR & WORTHING PLANNING SERVICES	
PLAN	AWDM/0174/17
DATE VALID	– 9 FEB 2017