NOTE:
The contractor is to check all site dimensions and levels before work starts. Report any discrepancies.

This drawing must be read with and checked against all structural and other specialist drawings, specifications and bills of quantities. Report any discrepancies.

The contractor is to comply with all current British Standards and Building Regulations whether or not specifically stated on these drawings.

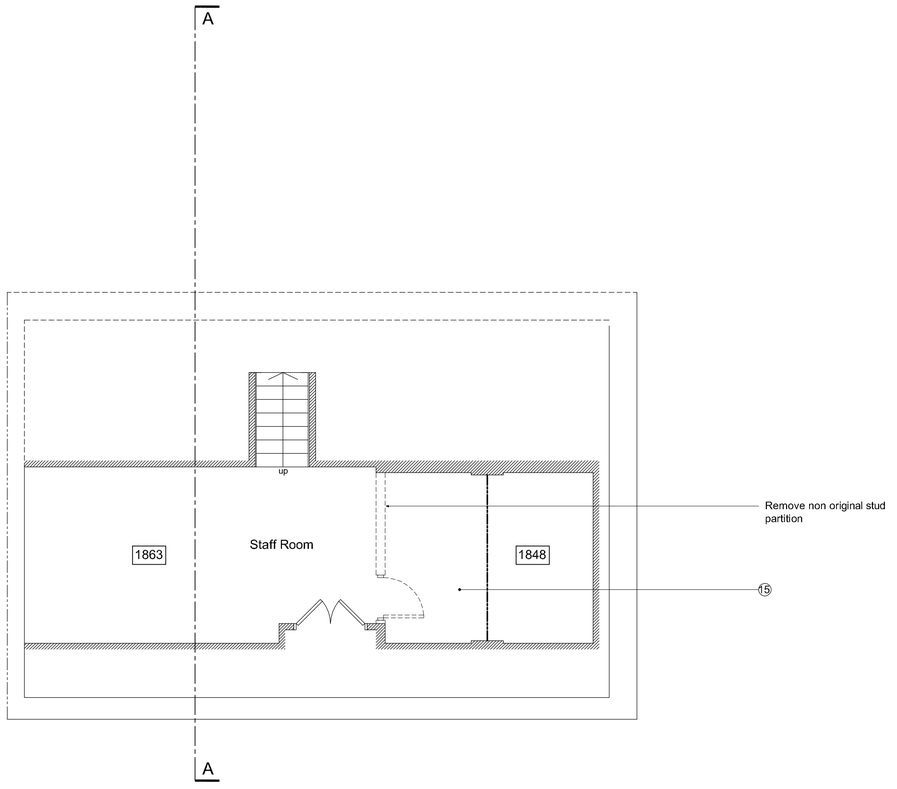

Basement Level 1:50

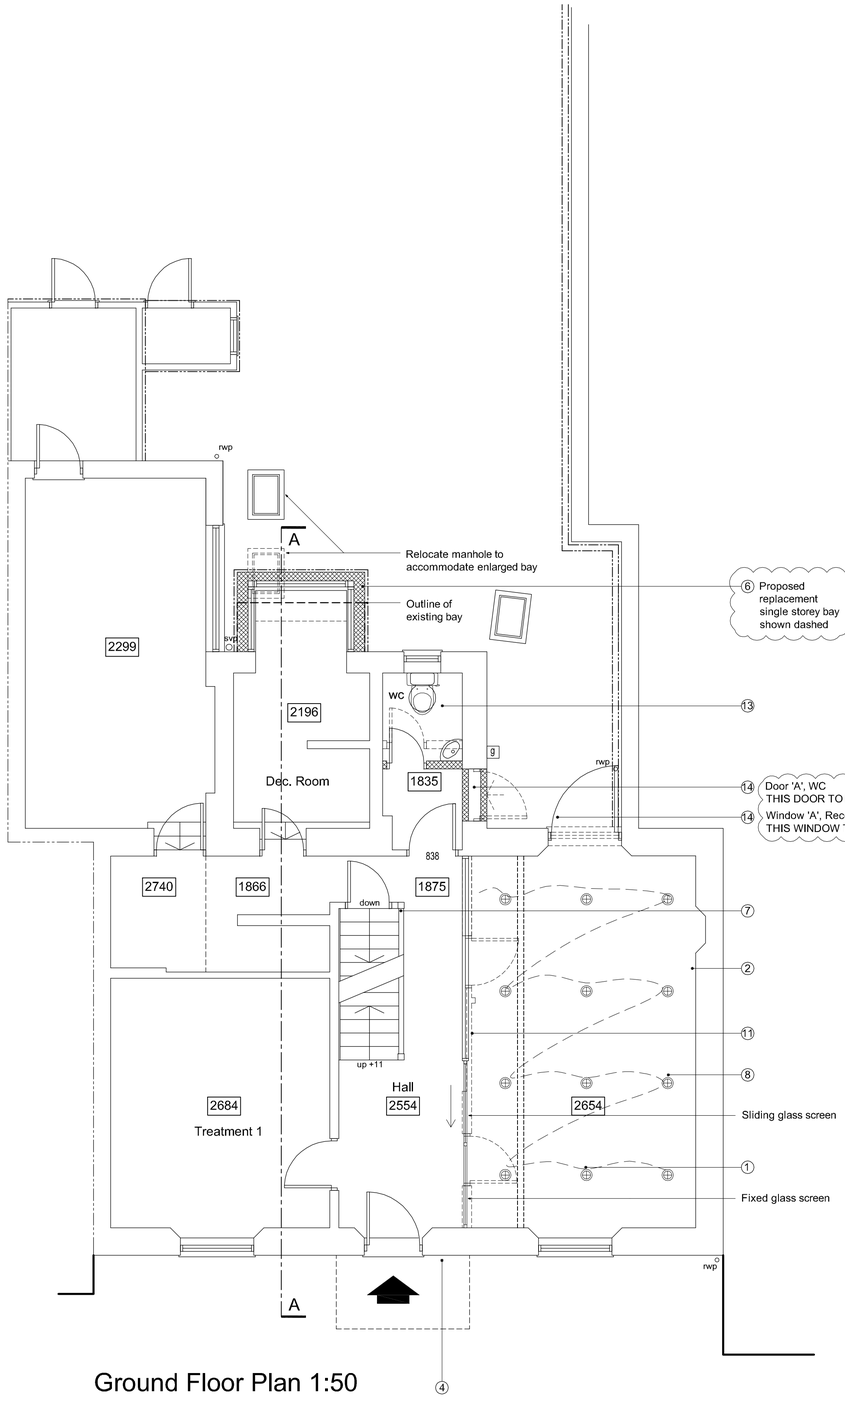

Ground Floor Plan 1:50

ITEMS SHOWN DASHED TO BE REMOVED

2620 Floor to ceiling spot heights

1:100 Scale Bar
1m 2m 3m 4m 5m

1:50 Scale Bar
1m 2m 3m 4m 5m

PROPOSED WALLS

FOR PLANNING

Rev.	Date	Description	By
A	Oct.'16	Revised for Planning	

Client
Mr R Sethi

Project
Alterations to:
Shoreham Dental Centre,
29 East Street, Shoreham-by-Sea

Drawing Title
Floor Plans
as Proposed

Copyright of:
Sussex Architectural Services
Wicket View
Cuckfield Lane
Warninglid
West Sussex
Tel:(01444) 461355
Email: info@sussexarchitecturalservices.co.uk

Scale	Drawing Number
1:50 @ A1	16-117-04 A
Date: October 2016	
Drawn: -	