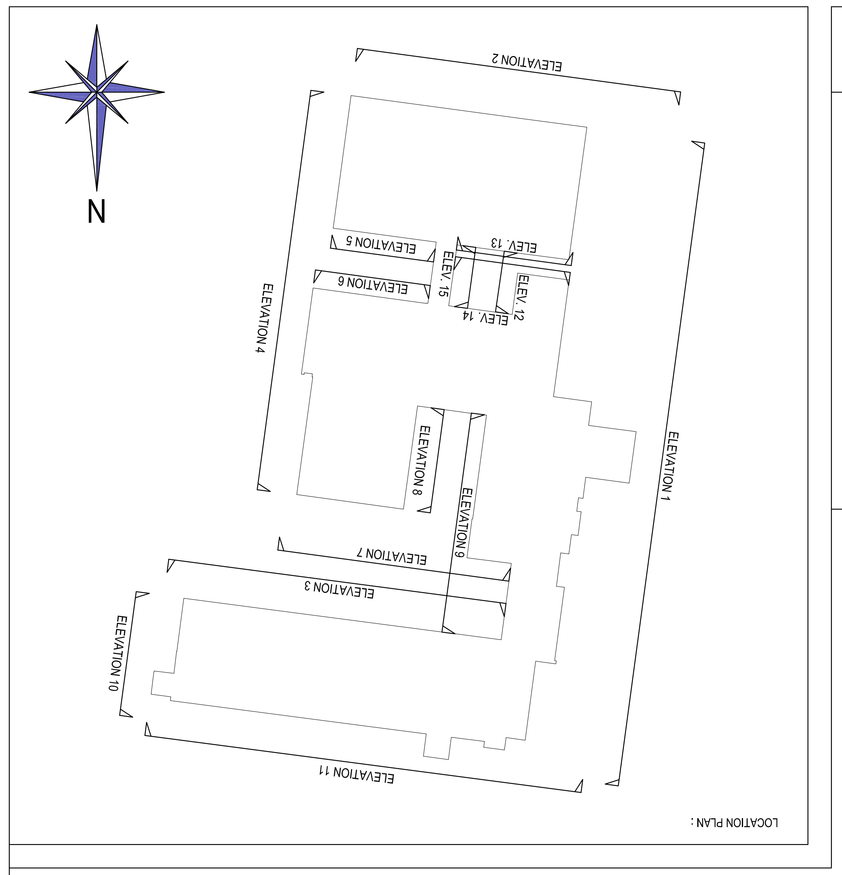

LOCATION PLAN :

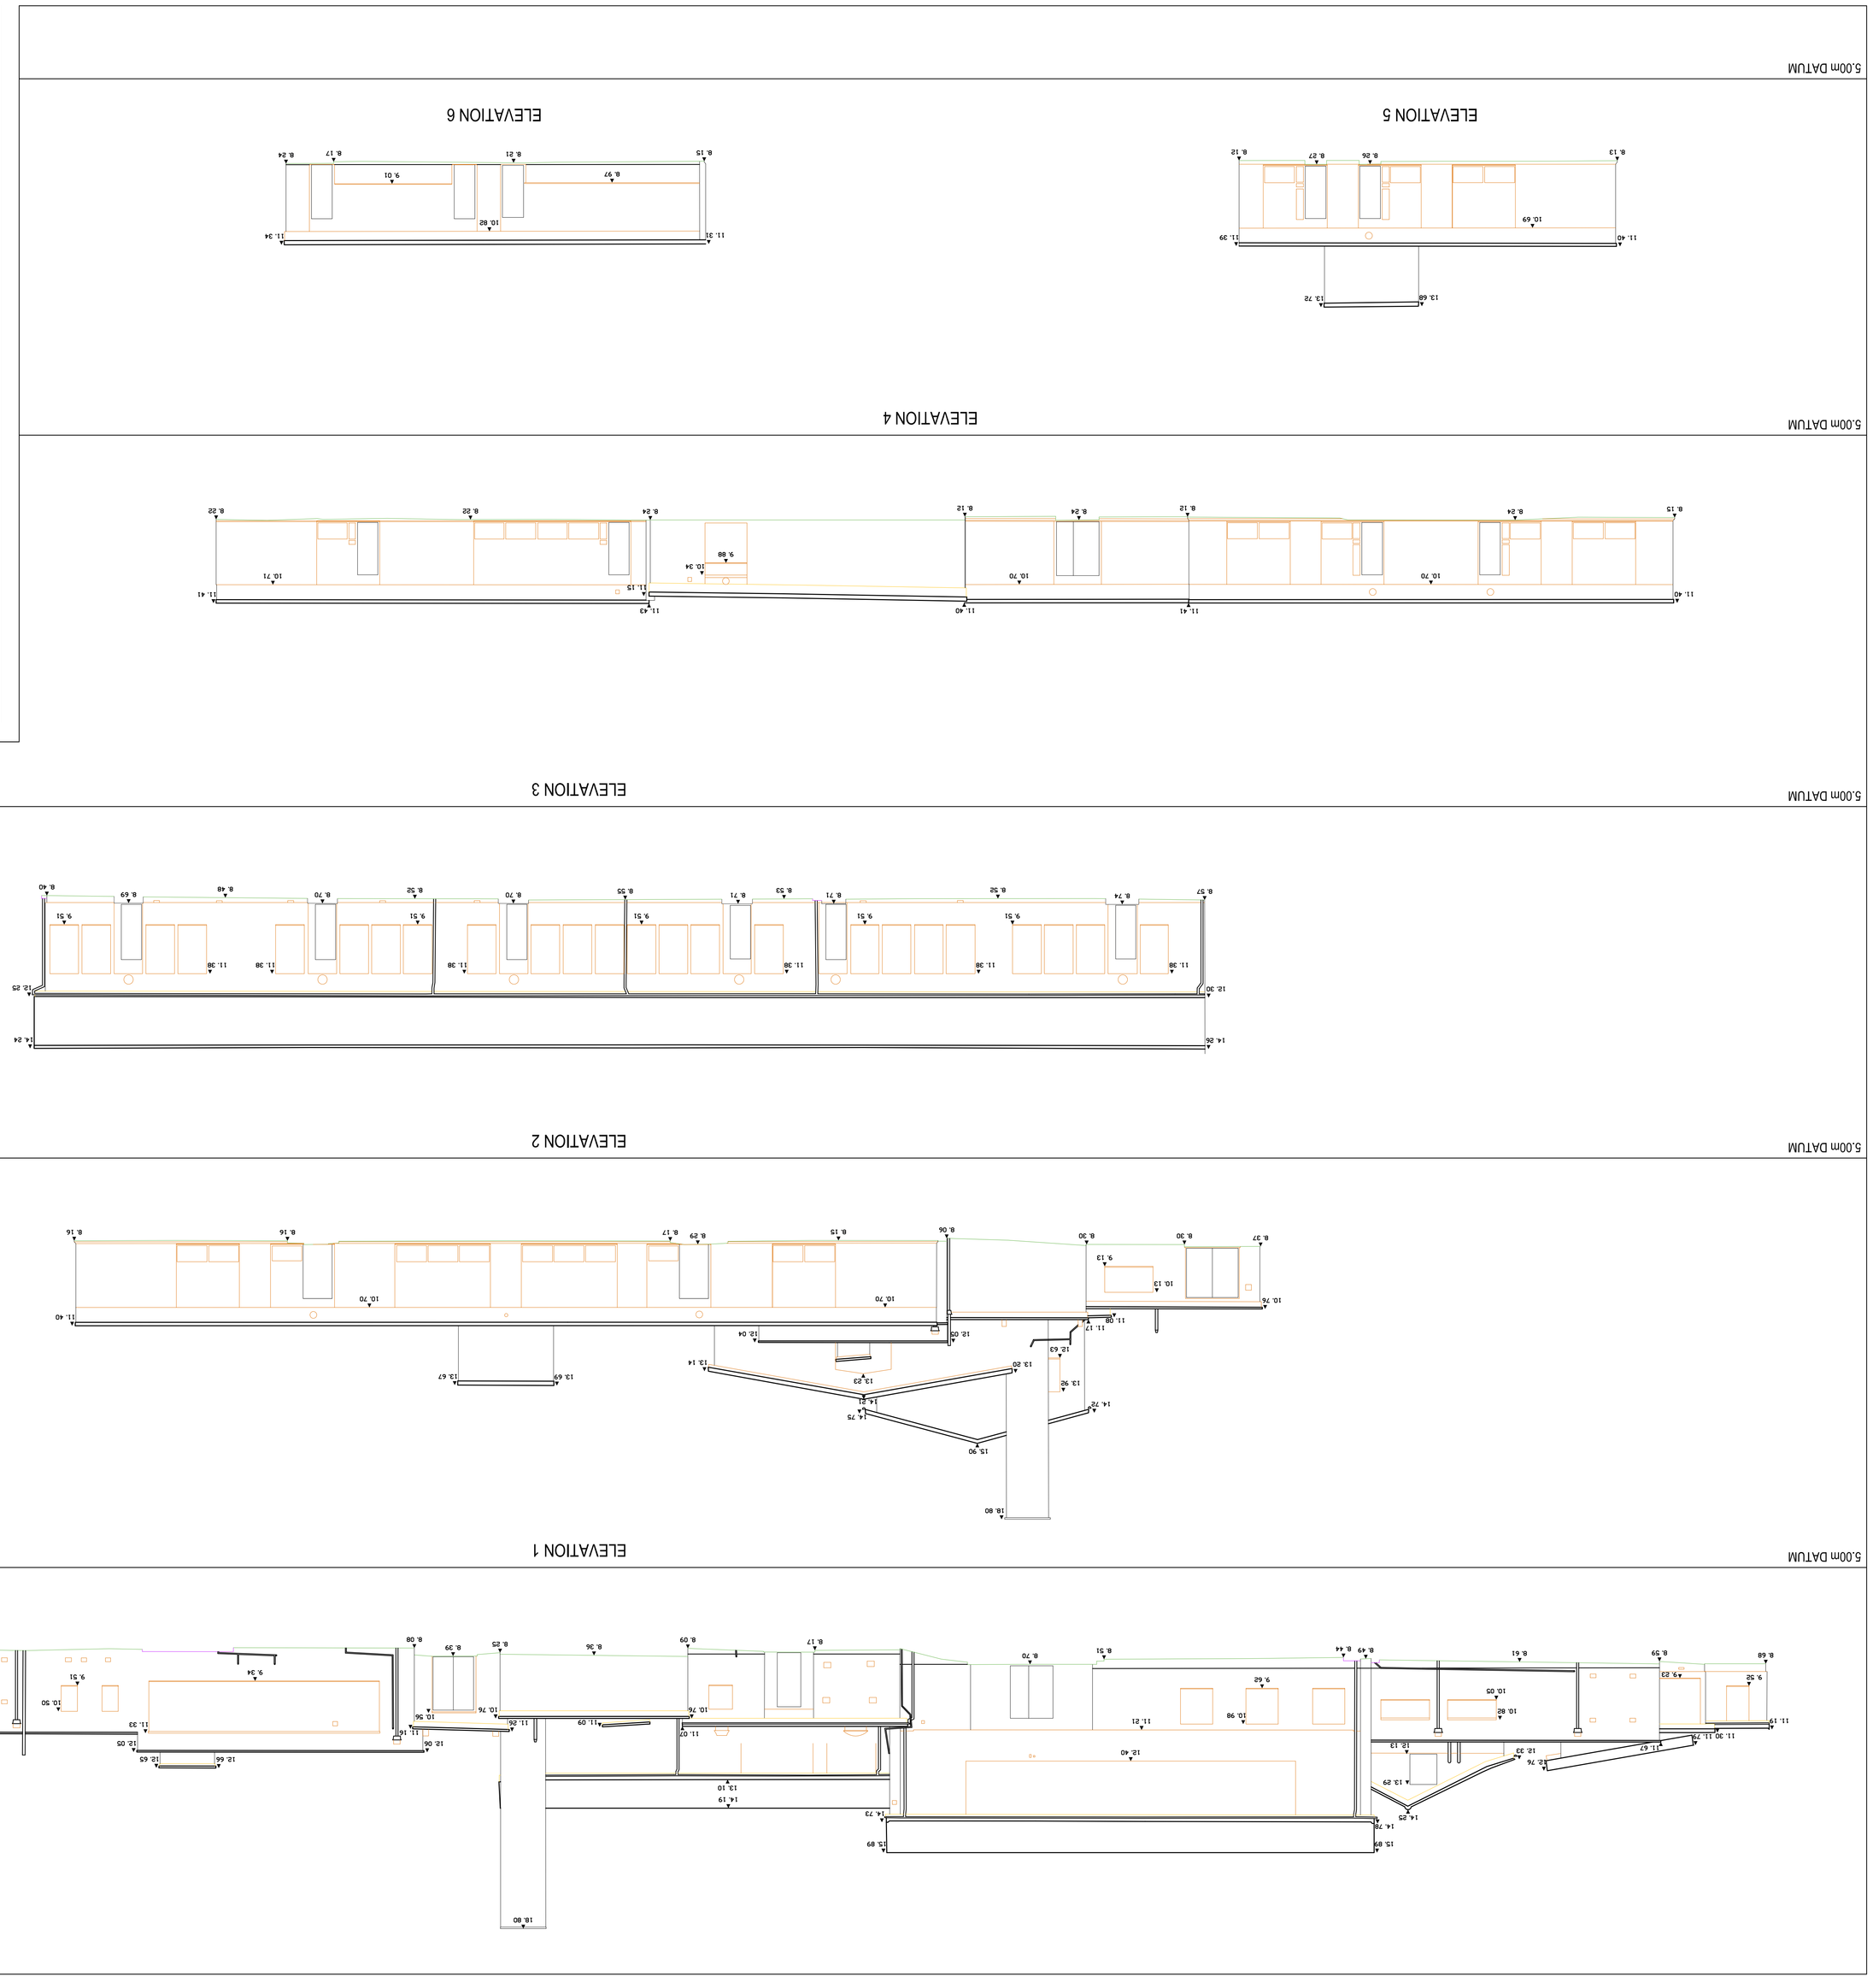

NOTES :

ALL LEVELS RELATIVE TO O.S. DATUM (FROM O.P.S)

ALL LEVELS AND DIMENSIONS SHOULD BE CHECKED ON SITE PRIOR TO THE COMMENCEMENT OF WORKS.

GPS:
GPS LEVELS AND GRID ARE OBTAINED USING INDUSTRY STANDARD GUIDELINES AND CAN VARY ACCORDING TO THE QUALITY OF THE GPS NETWORK AVAILABLE. ALL GPS DETAIL IS THEREFORE RELATIVE TO THE TIME AND DATE OF THE SURVEY.

KEY :

V8 - VENT BRICK

SCALE BAR

0m 1 2 3 4 5 6 7 8 9 10m

Shaw Colegate
LAND & BUILDING SURVEYORS
Unit 9B, The Old Flour Mill, Queen Street, Emsworth, Hants, PO10 7BT
Tel : (01243) 371472 Email : mail@shawcolegate.com
Fax: (01243) 378940 Web : www.shawcolegate.com

Title : Buckingham Park School
Elevations
Sheet 1

Job No. : 03313_ELEV
Original Scale : 1: 100
Sheet Size : A0

Surveyed By : JT Date : March 2013
Drawn By : JT Date : March 2013

Client: MH Architects
Ground Floor, Bicentennial Building, Southern Gate,
Chichester, West Sussex, PO19 8EZ