

1287/12

16 OCT 2012

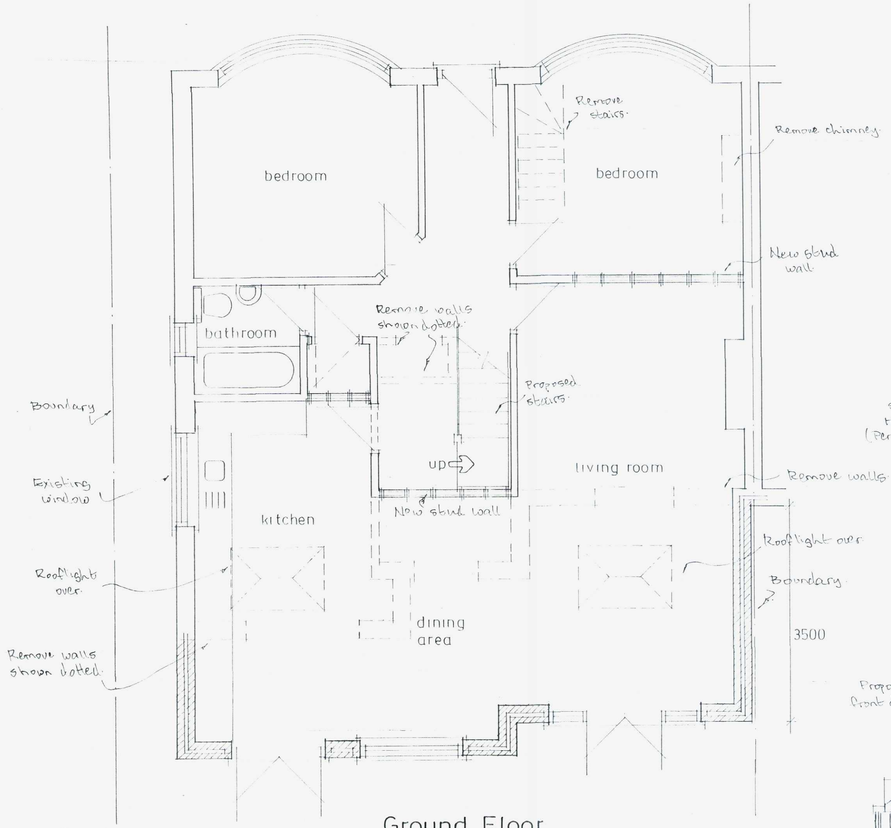


Ground Floor

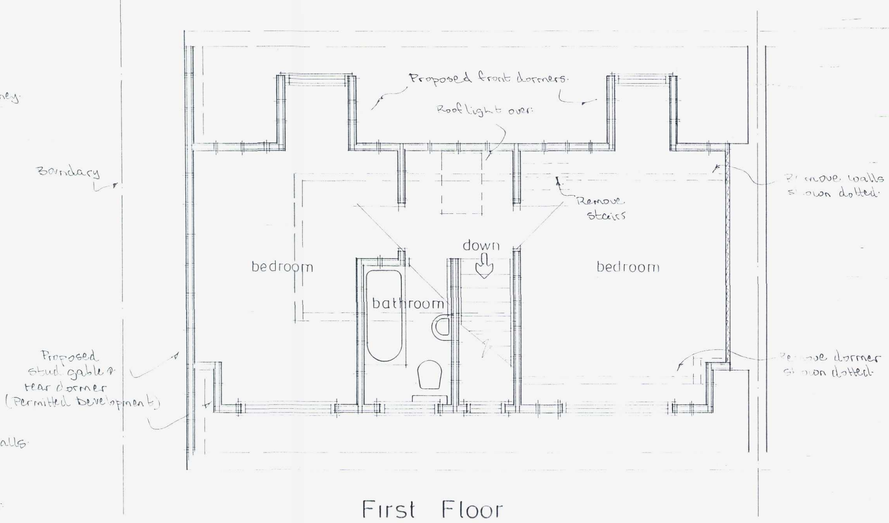


First Floor




north elevation

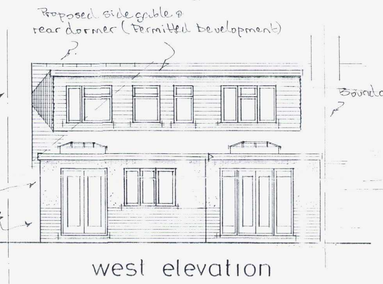

west elevation

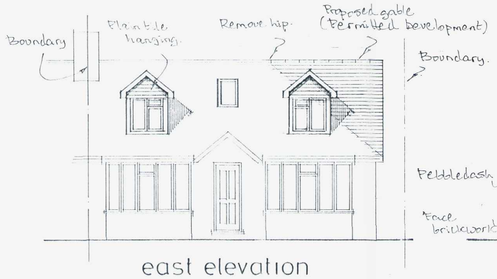


east elevation

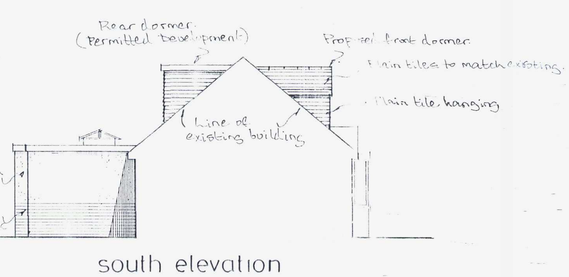

south elevation



Site Plan 1:1250

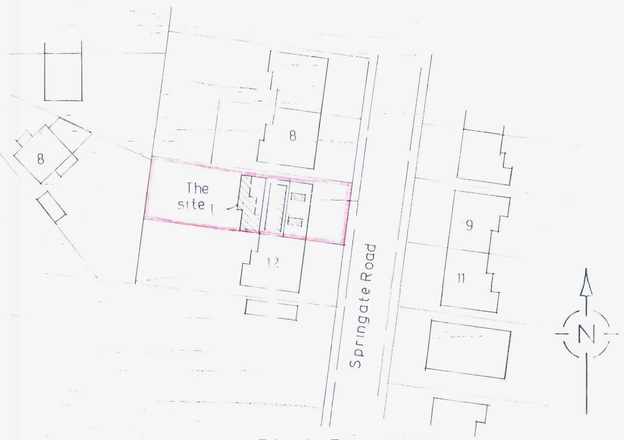

Block Plan 1:500

B	20.9.12	Front dormers removed
A	23.8.12	Dormers & extensions revised
	Date	Revisions

© copyright

Client
Mr & Mrs G.Cheal

Job Title
Proposed Extension & Roof Conversion

Drawing Title
10 Springate Road, Southwick.

Scale 1:50 1:100

Date

Drawn by

Drg No.
477/01

Rev
A