


Scale 1:100 — 0 1 2 3 4 5 6 7 8 9 10 Metres

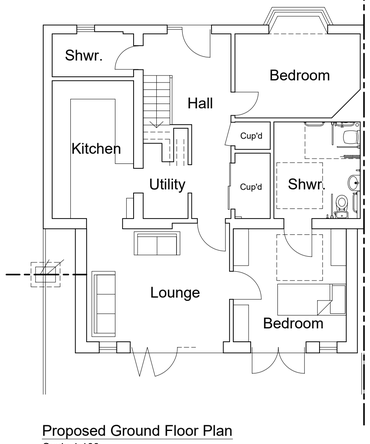


Proposed Ground Floor Plan
Scale 1:100

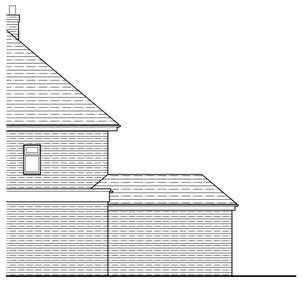

Proposed Side (south) Elevation (part)
Scale 1:100

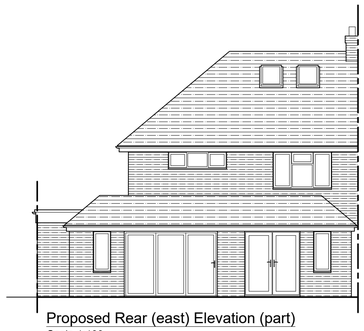


Proposed Rear (east) Elevation (part)
Scale 1:100

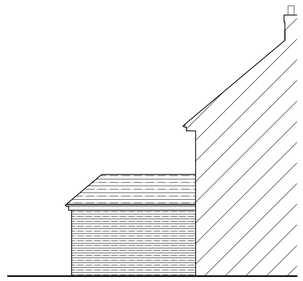


Proposed Side (north) Elevation (part)
Scale 1:100

Scale 1:200 — 0 5 10 15 20 25 30 Metres

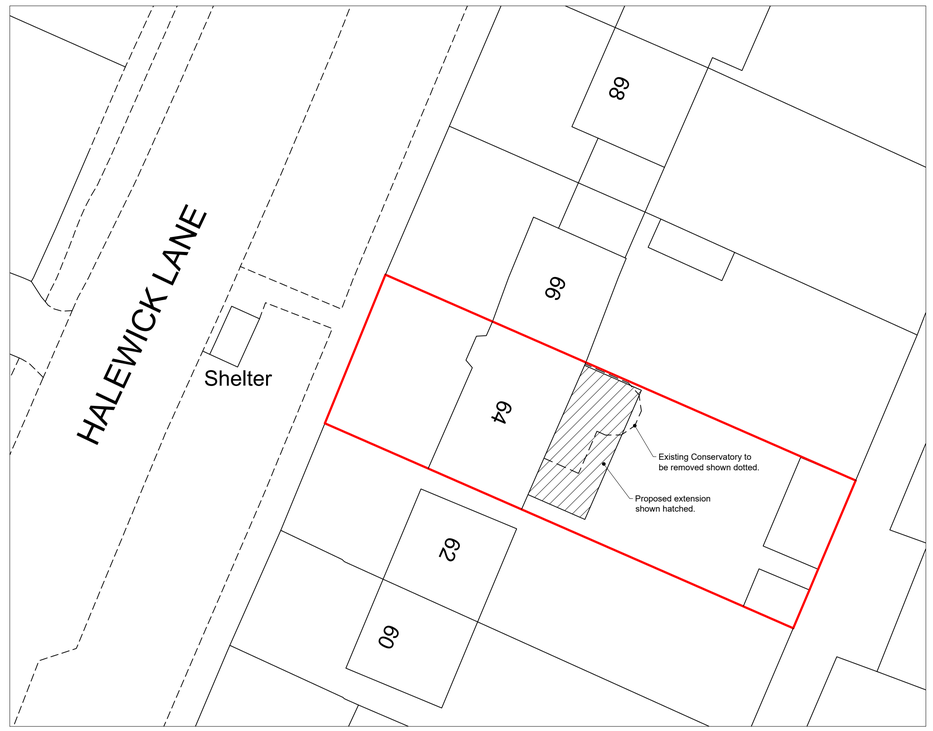


Block Plan
Scale 1:200

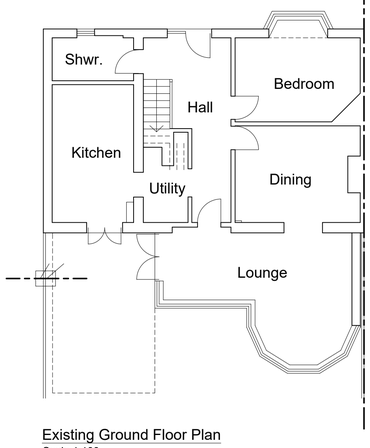


Existing Ground Floor Plan
Scale 1:100



Existing Side (south) Elevation (part)
Scale 1:100

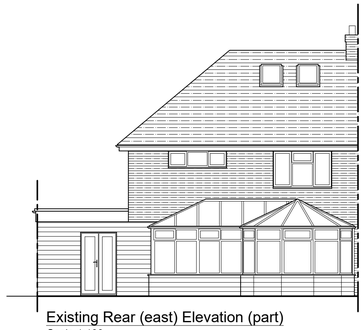


Existing Rear (east) Elevation (part)
Scale 1:100

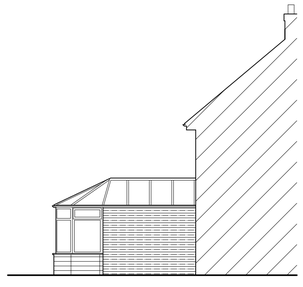

Existing Side (north) Elevation (part)
Scale 1:100

Scale 1:1250 — 0 20 40 60 80 100 Metres

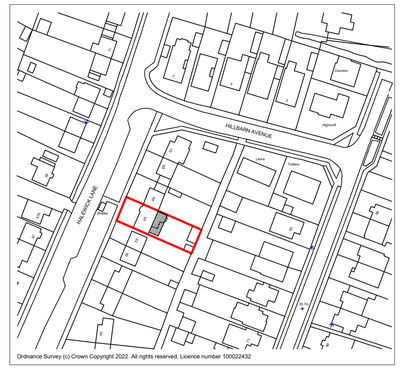

Location Plan
Scale 1:1250

N

Rev:	Description:	Date:
A	Optional layouts removed, glazing revised, location & block plans added.	14.09.22

HORIZON DESIGN
ARCHITECTURAL TECHNOLOGY
Horizon Design Limited
4 High View
Worthing BN13 3DQ
01903 205868
info@horizon-design.co.uk www.horizon-design.co.uk

Client:
Mr & Mrs Rodriguez

Project:
Extension & Alterations to:
64 Halewick Lane
Lancing
West Sussex
BN15 0ND

Drawing title:
Existing & Proposed Plans & Elevations.

Scale:
1:100 @ A1

Date: 14.09.22
Drawn: KWF

Drawing number: 3108-01
Revision: A