
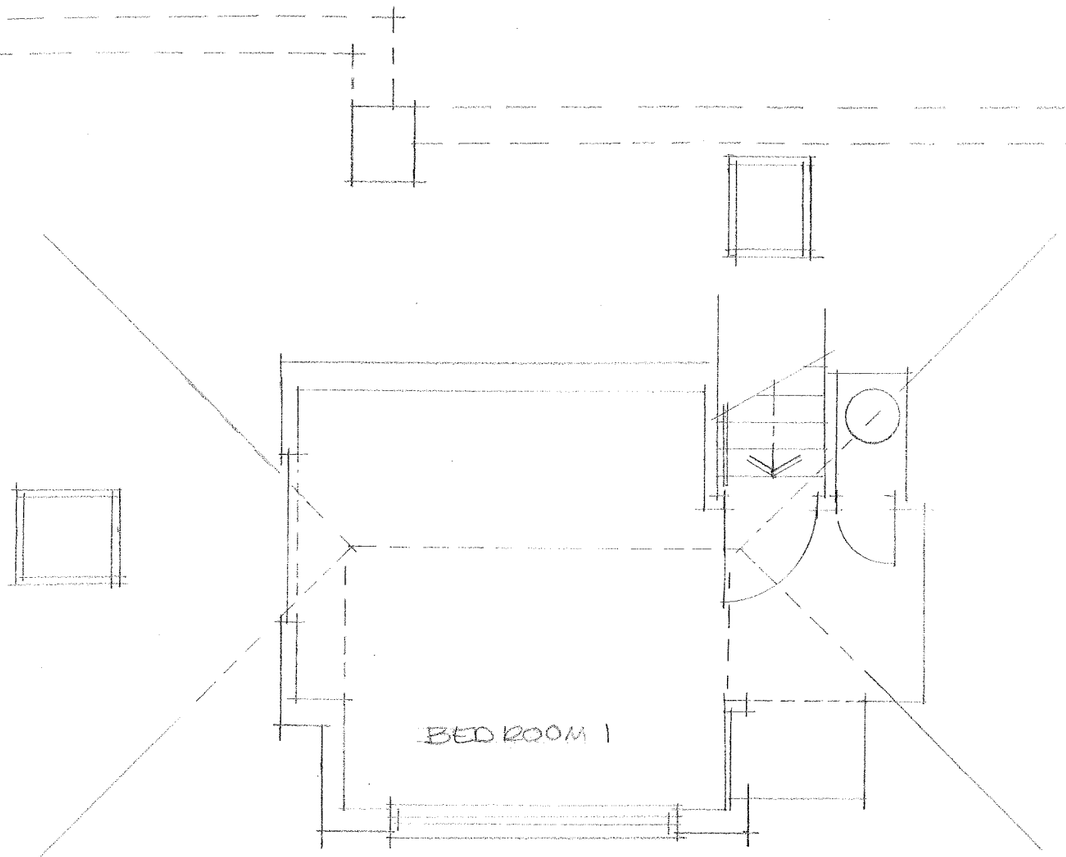


FIRST FLOOR PLAN

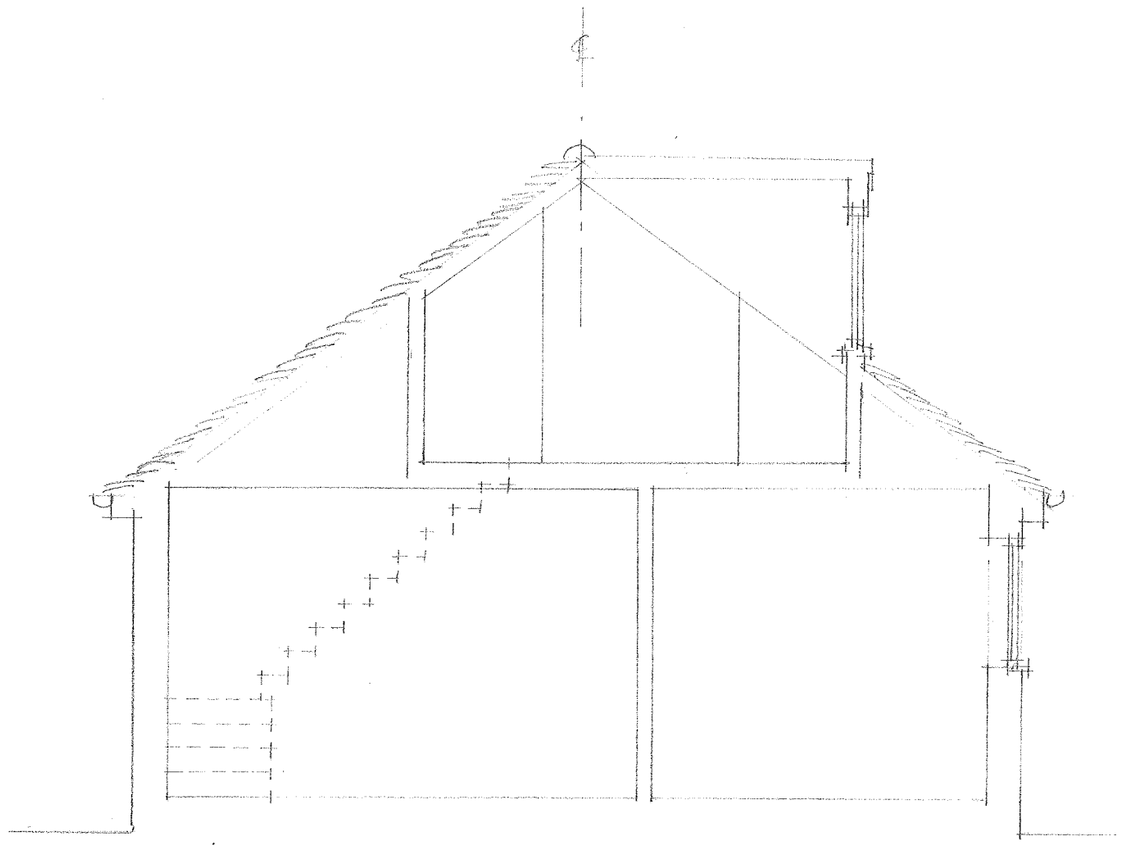


SECTION

MICHAEL COOK ASSOCIATES
ARCHITECTURAL AND CONSTRUCTION CONSULTANTS

Brooklyn Chambers
11 Goring Road
Worthing
West Sussex BN12 4AP
Tel: 01903 248777
Fax: 01903 248666
E-mail: office@mcassociates.uk.com
www.mcassociates.uk.com

Client	Project	Drawing	Date	Scale	Drawn	Checked	Drawing No.	Revision
MR + MRS G JOHNSON	411 UPPER ST LEONARDS ROAD	1ST FLOOR + SECTION - EXISTING	5/07	1/50	MJ		411/2 (EX)	


No dimensions to be scaled from drawing. The contractor should check all dimensions on site. It is the contractors responsibility to ensure compliance with Building Regulations.

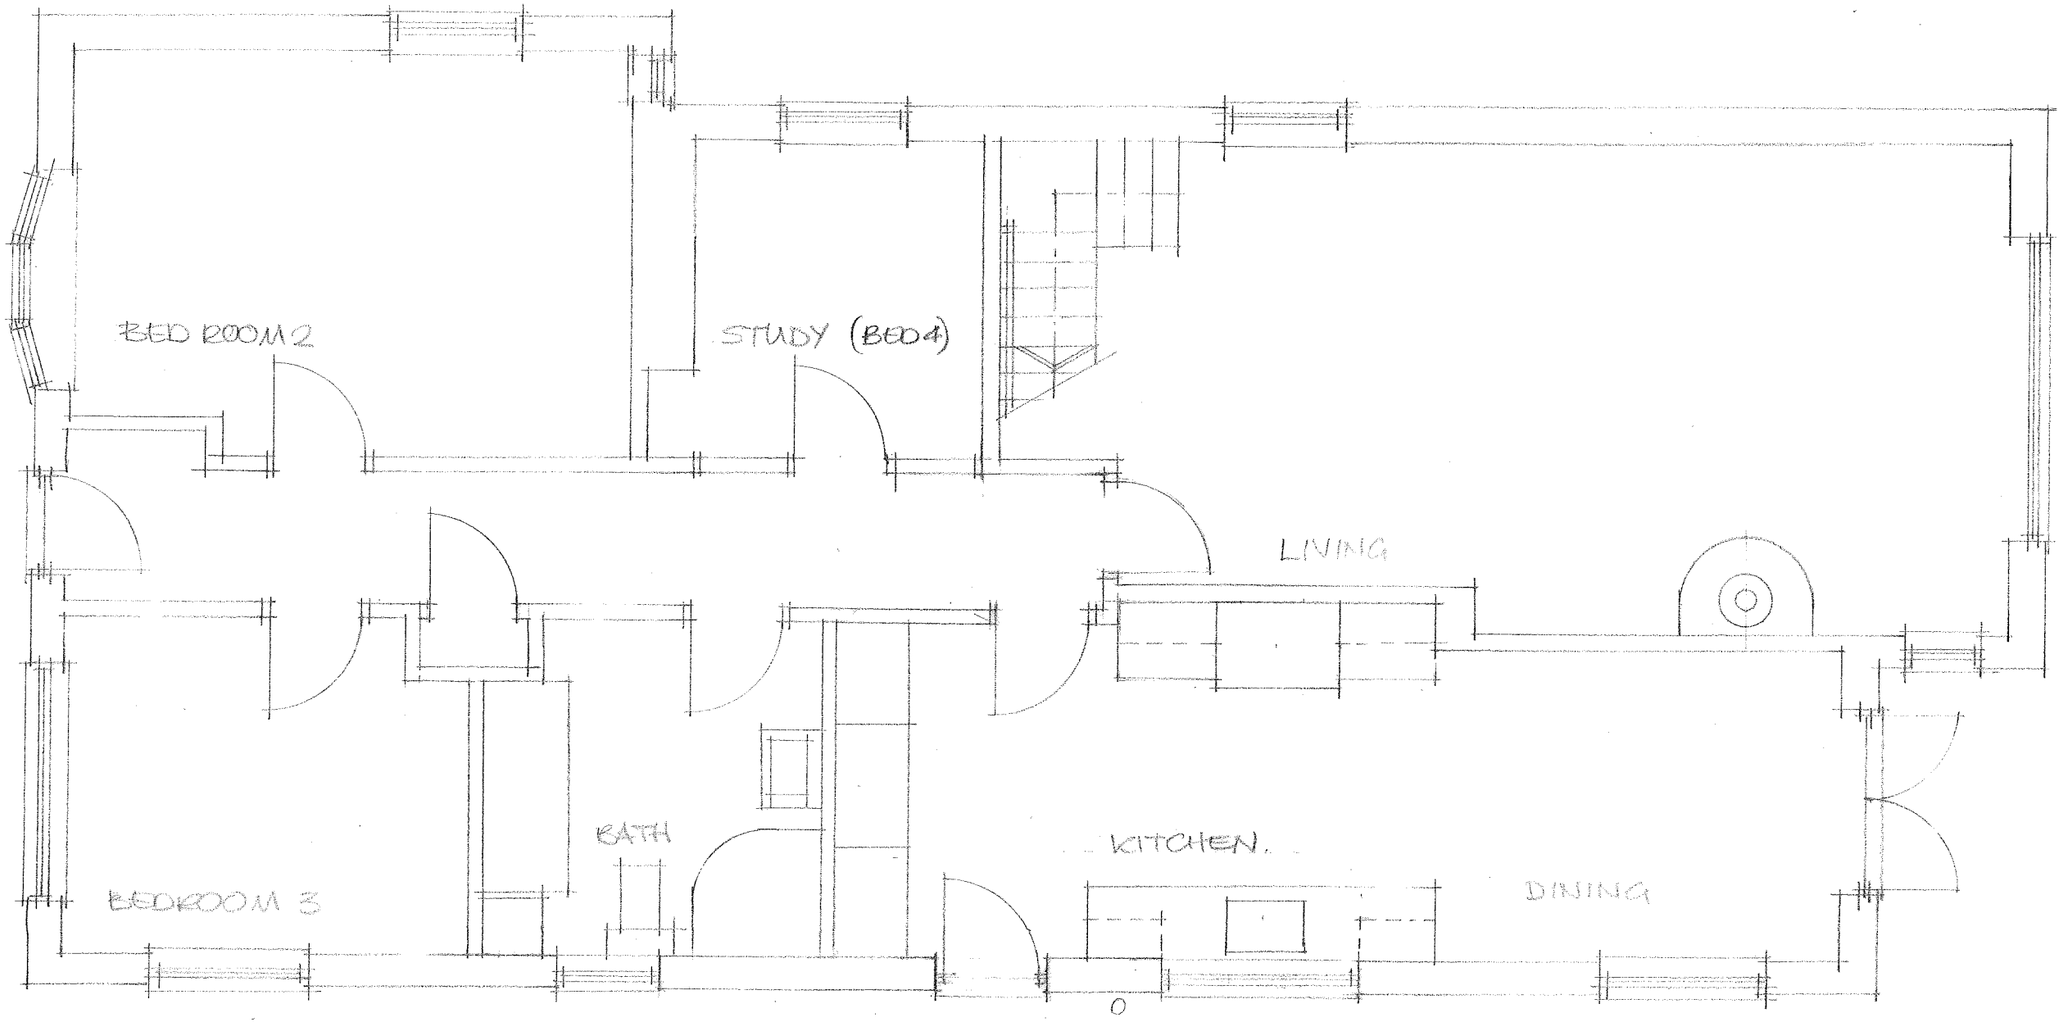


Client	Project	Drawing	Date	Scale	Drawn	Checked	Drawing No.	Revision
MR + MRS G JOHNSON	411 UPPER SHOREHAM ROAD	GROUND FLOOR - EXISTING	5/07	1/50	KO		411/5 (EX)	

No dimensions to be scaled from drawing. The contractor should check all dimensions on site. It is the contractors responsibility to ensure compliance with Building Regulations.

MICHAEL COOK ASSOCIATES
ARCHITECTURAL AND CONSTRUCTION CONSULTANTS
Brooklyn Chambers
11 Goring Road
Worthing
West Sussex BN12 4AP
Tel: 01903 248777
Fax: 01903 248666
E-mail: office@mcassociates.uk.com
www.mcassociates.uk.com

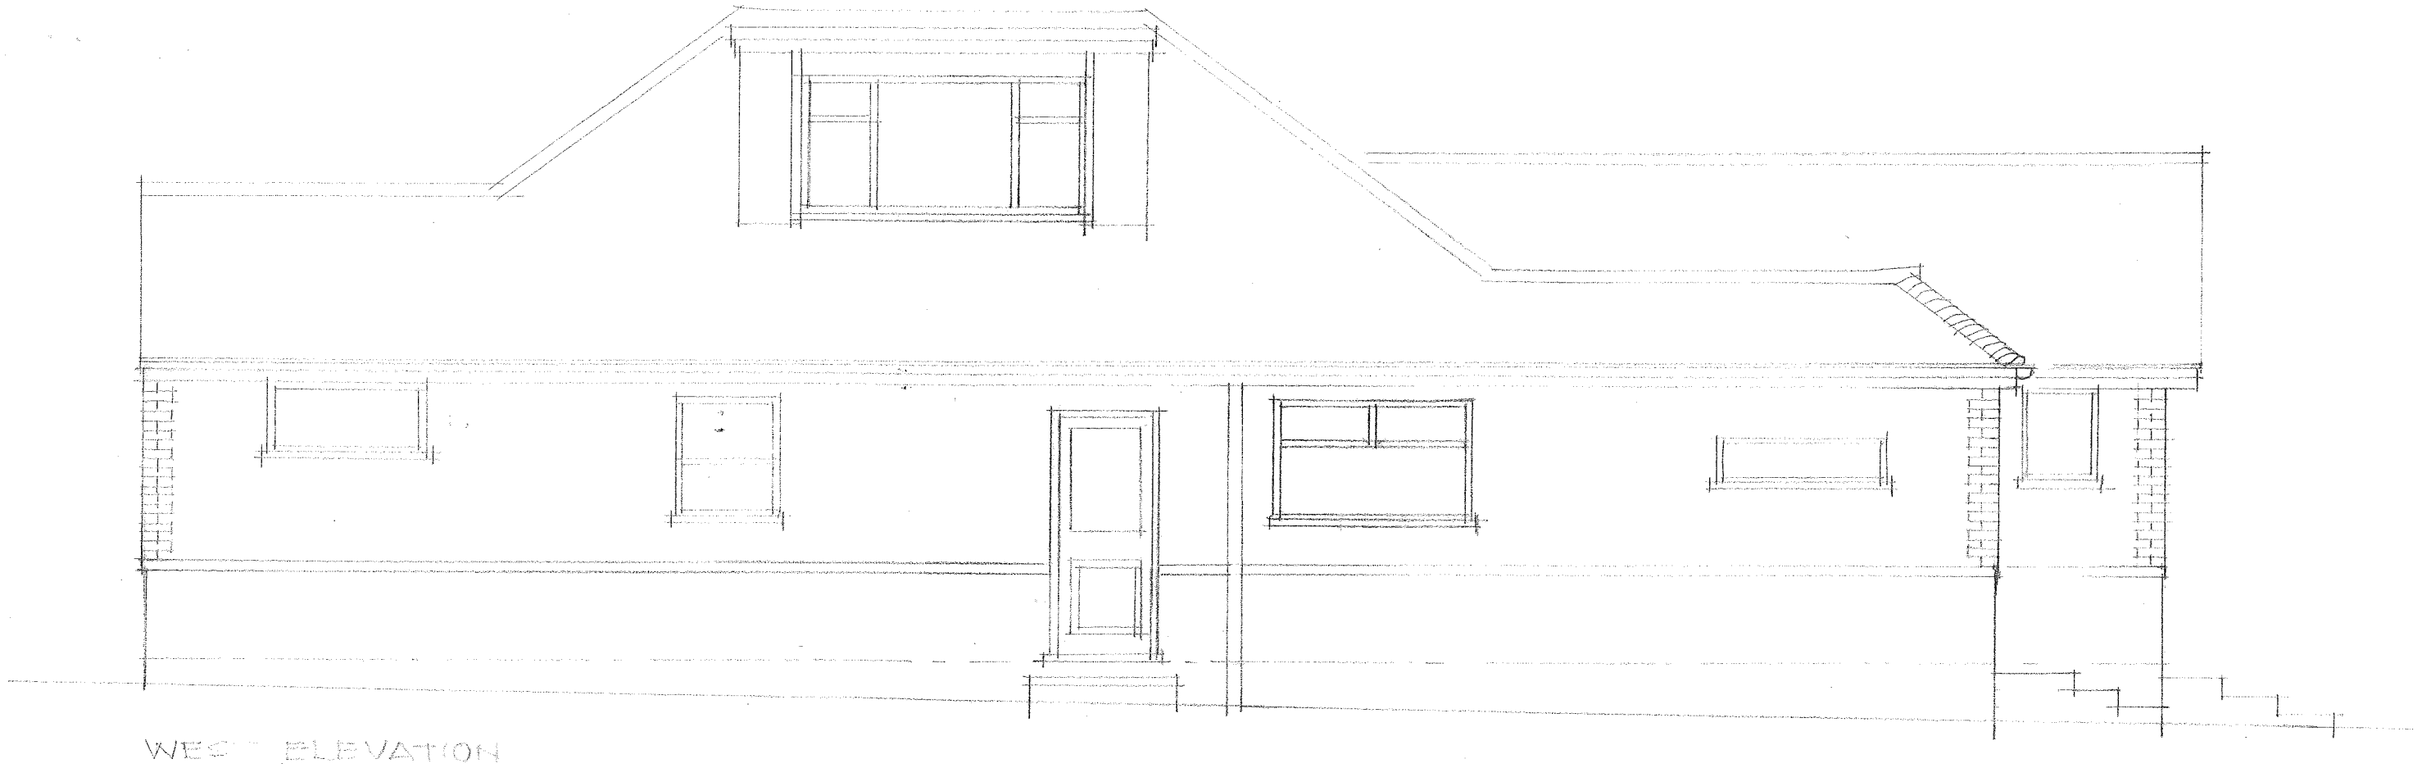

WEST ELEVATION

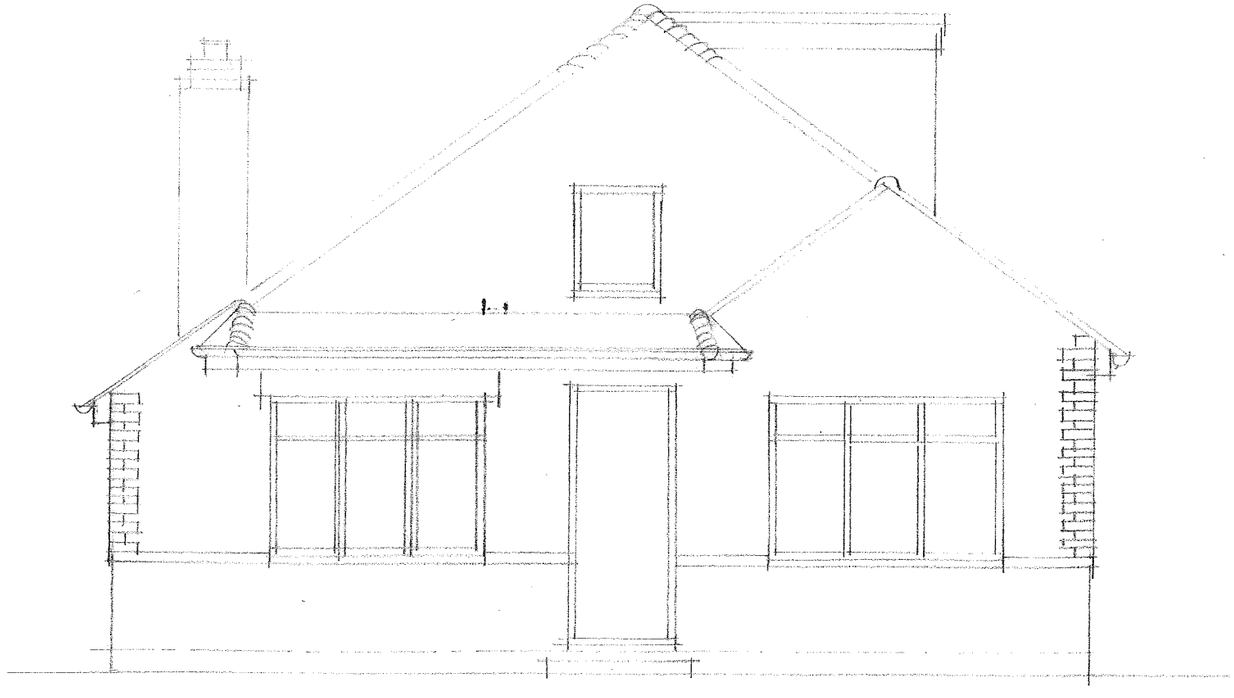


NORTH ELEVATION


Client	Project	Drawing	Date	Scale	Drawn	Checked	Drawing No.	Revision
MR+MRS G JOHNSON	411 UPPER. CHURCHAM ROAD	ELEVATIONS - EXISTING	5/07	1/50	MD		411/6 (EX)	

No dimensions to be scaled from drawing. The contractor should check all dimensions on site. It is the contractors responsibility to ensure compliance with Building Regulations.

MICHAEL COOK ASSOCIATES
ARCHITECTURAL AND CONSTRUCTION CONSULTANTS
Brooklyn Chambers
11 Goring Road
Worthing
West Sussex BN12 4AP
Tel: 01903 248777
Fax: 01903 248666
E-mail: office@mcassociates.uk.com
www.mcassociates.uk.com

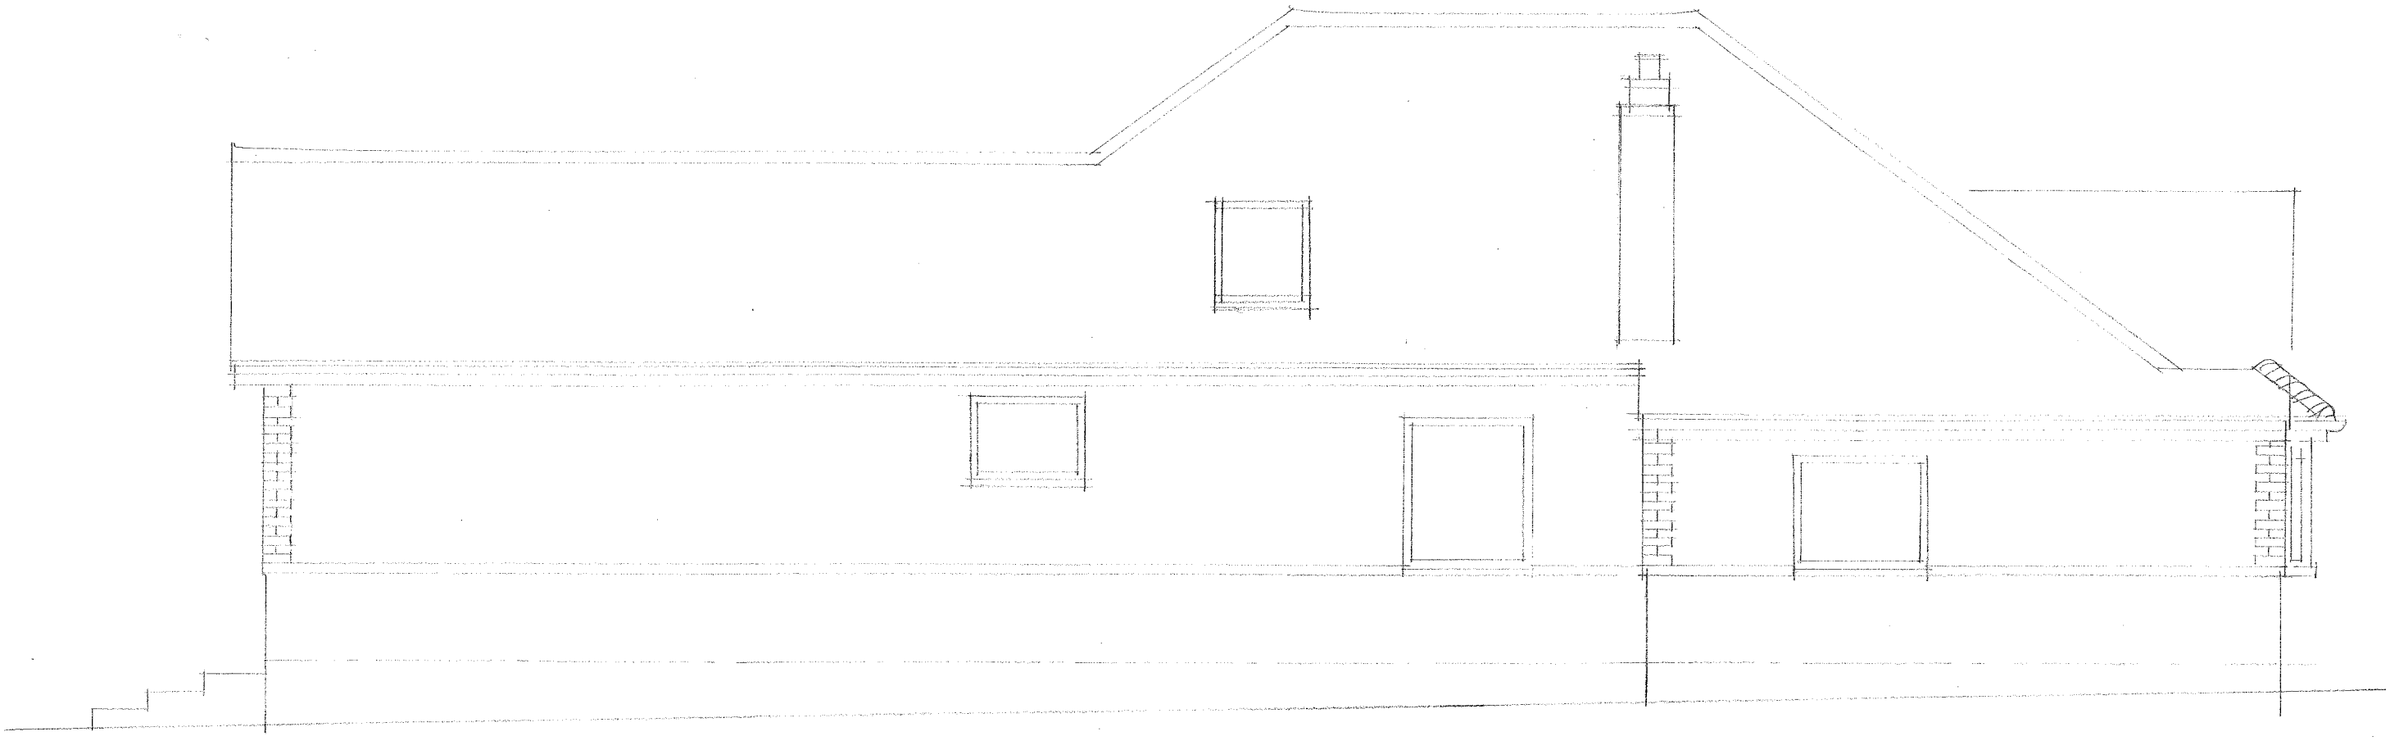

EAST ELEVATION

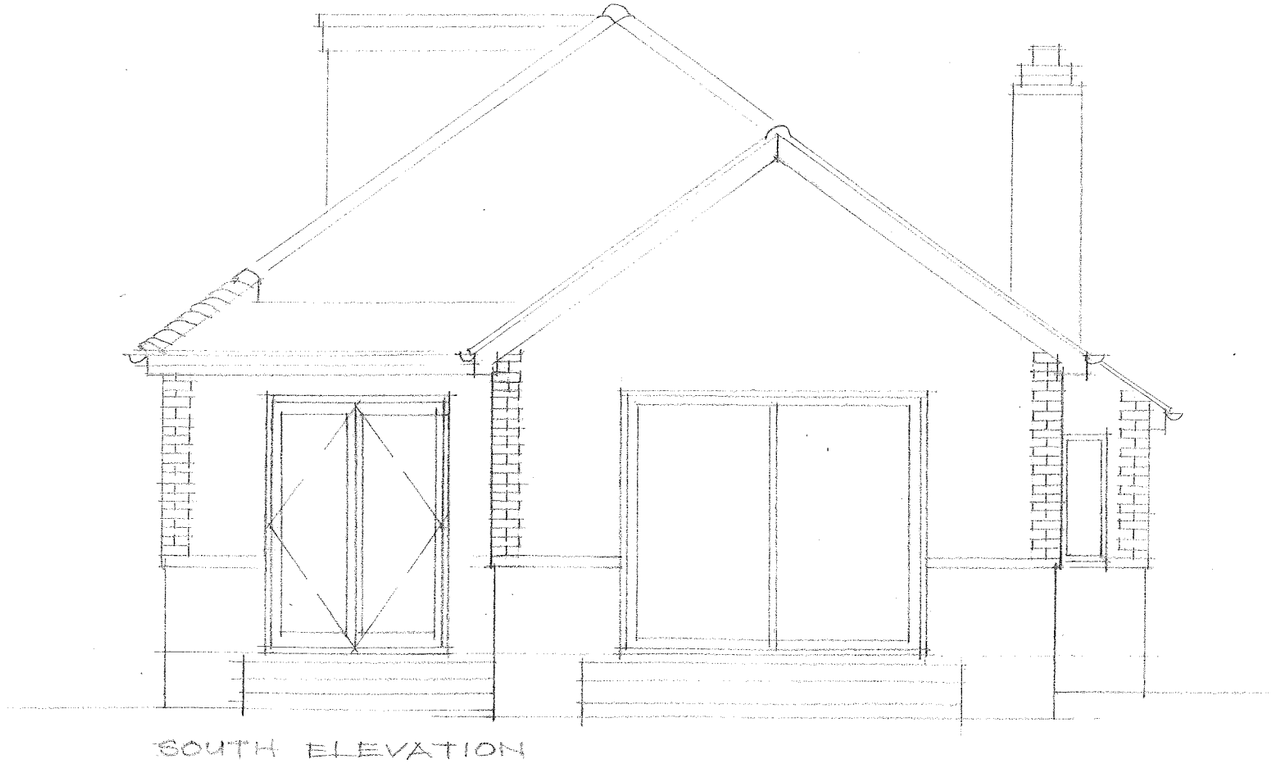

SOUTH ELEVATION

Client	Project	Drawing	Date	Scale	Drawn	Checked	Drawing No.	Revision
MR+MRS G JOHNSON	411 UPPER SHOREHAM ROAD	ELEVATIONS - EXISTING	6/07	1/50	MJ		411/7(EX)	

No dimensions to be scaled from drawing. The contractor should check all dimensions on site. It is the contractors responsibility to ensure compliance with Building Regulations.

MICHAEL COOK ASSOCIATES
ARCHITECTURAL AND CONSTRUCTION CONSULTANTS
Brooklyn Chambers
11 Goring Road
Worthing
West Sussex BN12 4AP
Tel: 01903 248777
Fax: 01903 248666
E-mail: office@mcassociates.uk.com
www.mcassociates.uk.com