
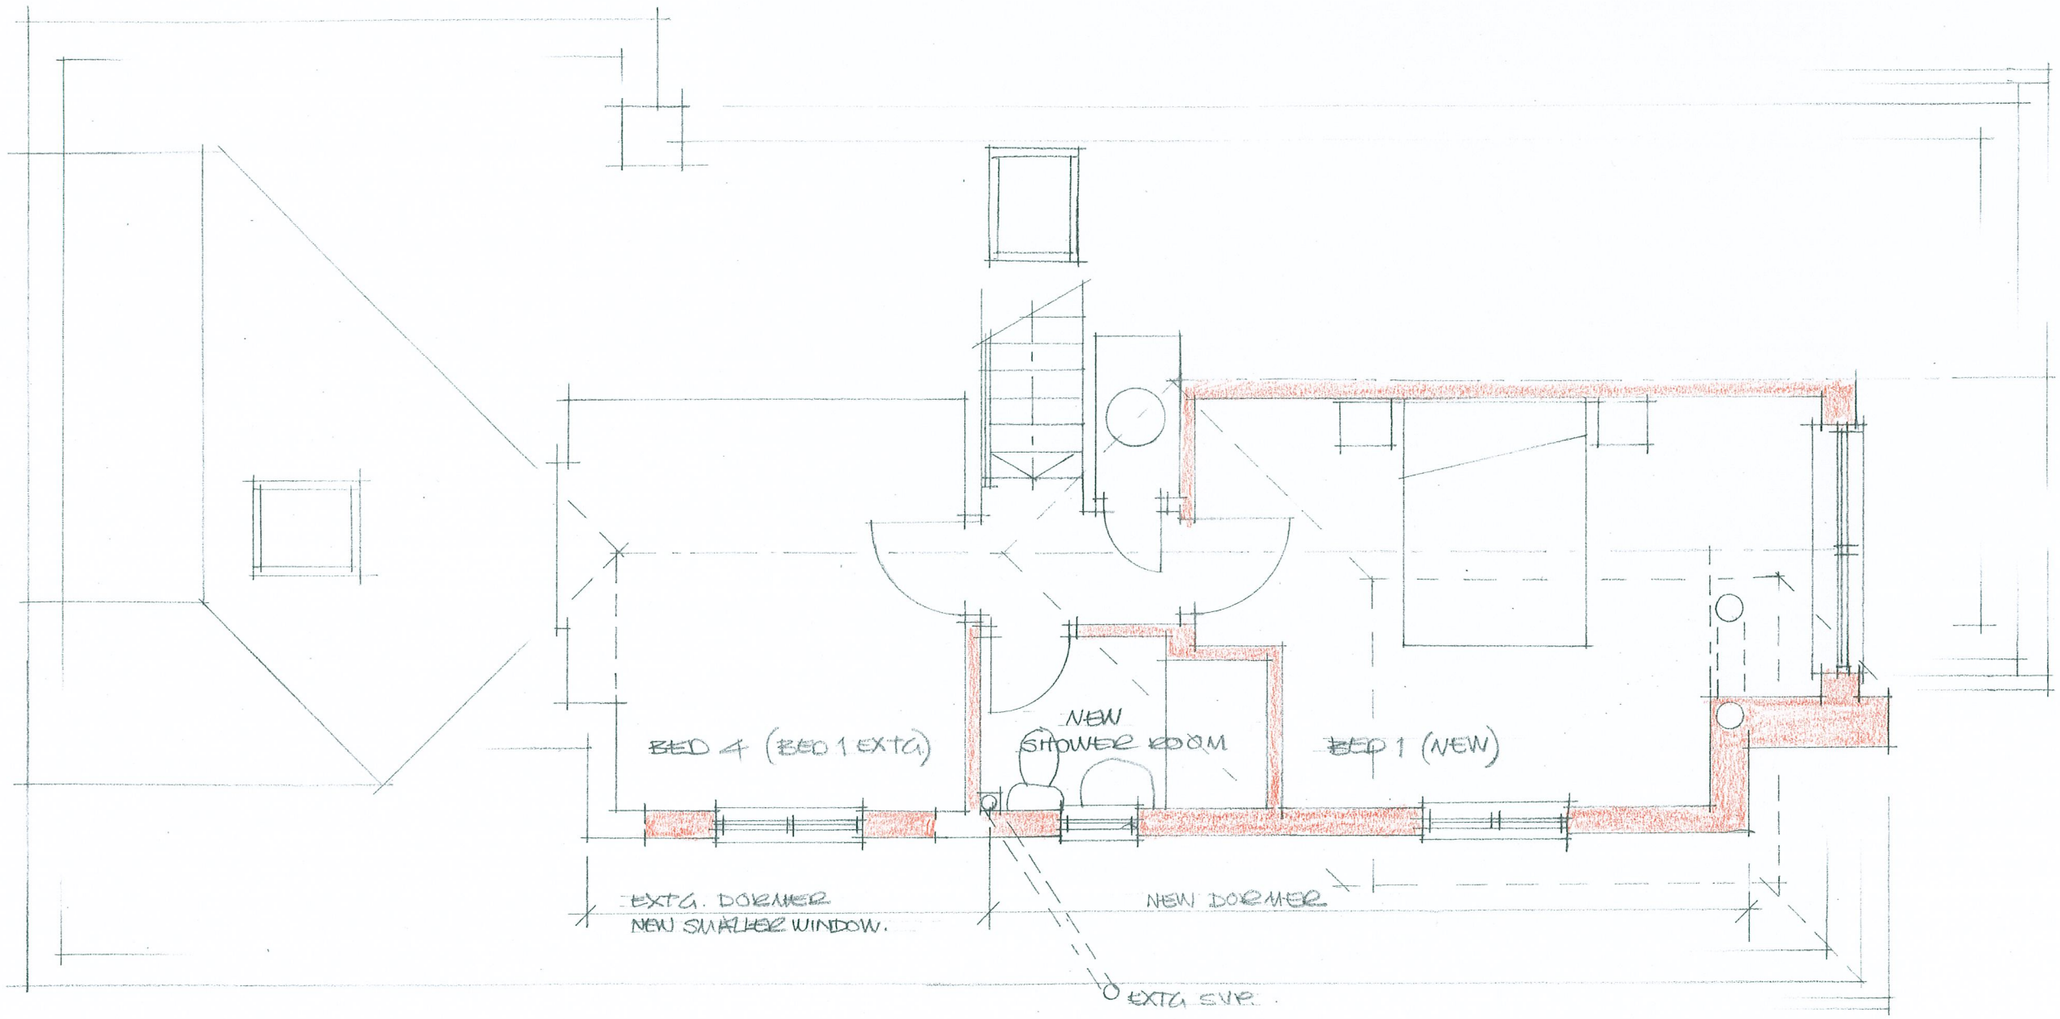


Client	Project	Drawing	Date	Scale	Drawn	Checked	Drawing No.	Revision
MR + MRS G. JOHNSON	411 UPPER SHOREHAM ROAD	FIRST FLOOR PLAN - PROPOSED	02/10	1/50	MD		411/10/01	

No dimensions to be scaled from drawing. The contractor should check all dimensions on site. It is the contractors responsibility to ensure compliance with Building Regulations.

MICHAEL COOK ASSOCIATES
ARCHITECTURAL AND CONSTRUCTION CONSULTANTS
Brooklyn Chambers
11 Goring Road
Worthing
West Sussex BN12 4AP
Tel: 01903 248777
Fax: 01903 248666
E-mail: office@mcassociates.uk.com
www.mcassociates.uk.com

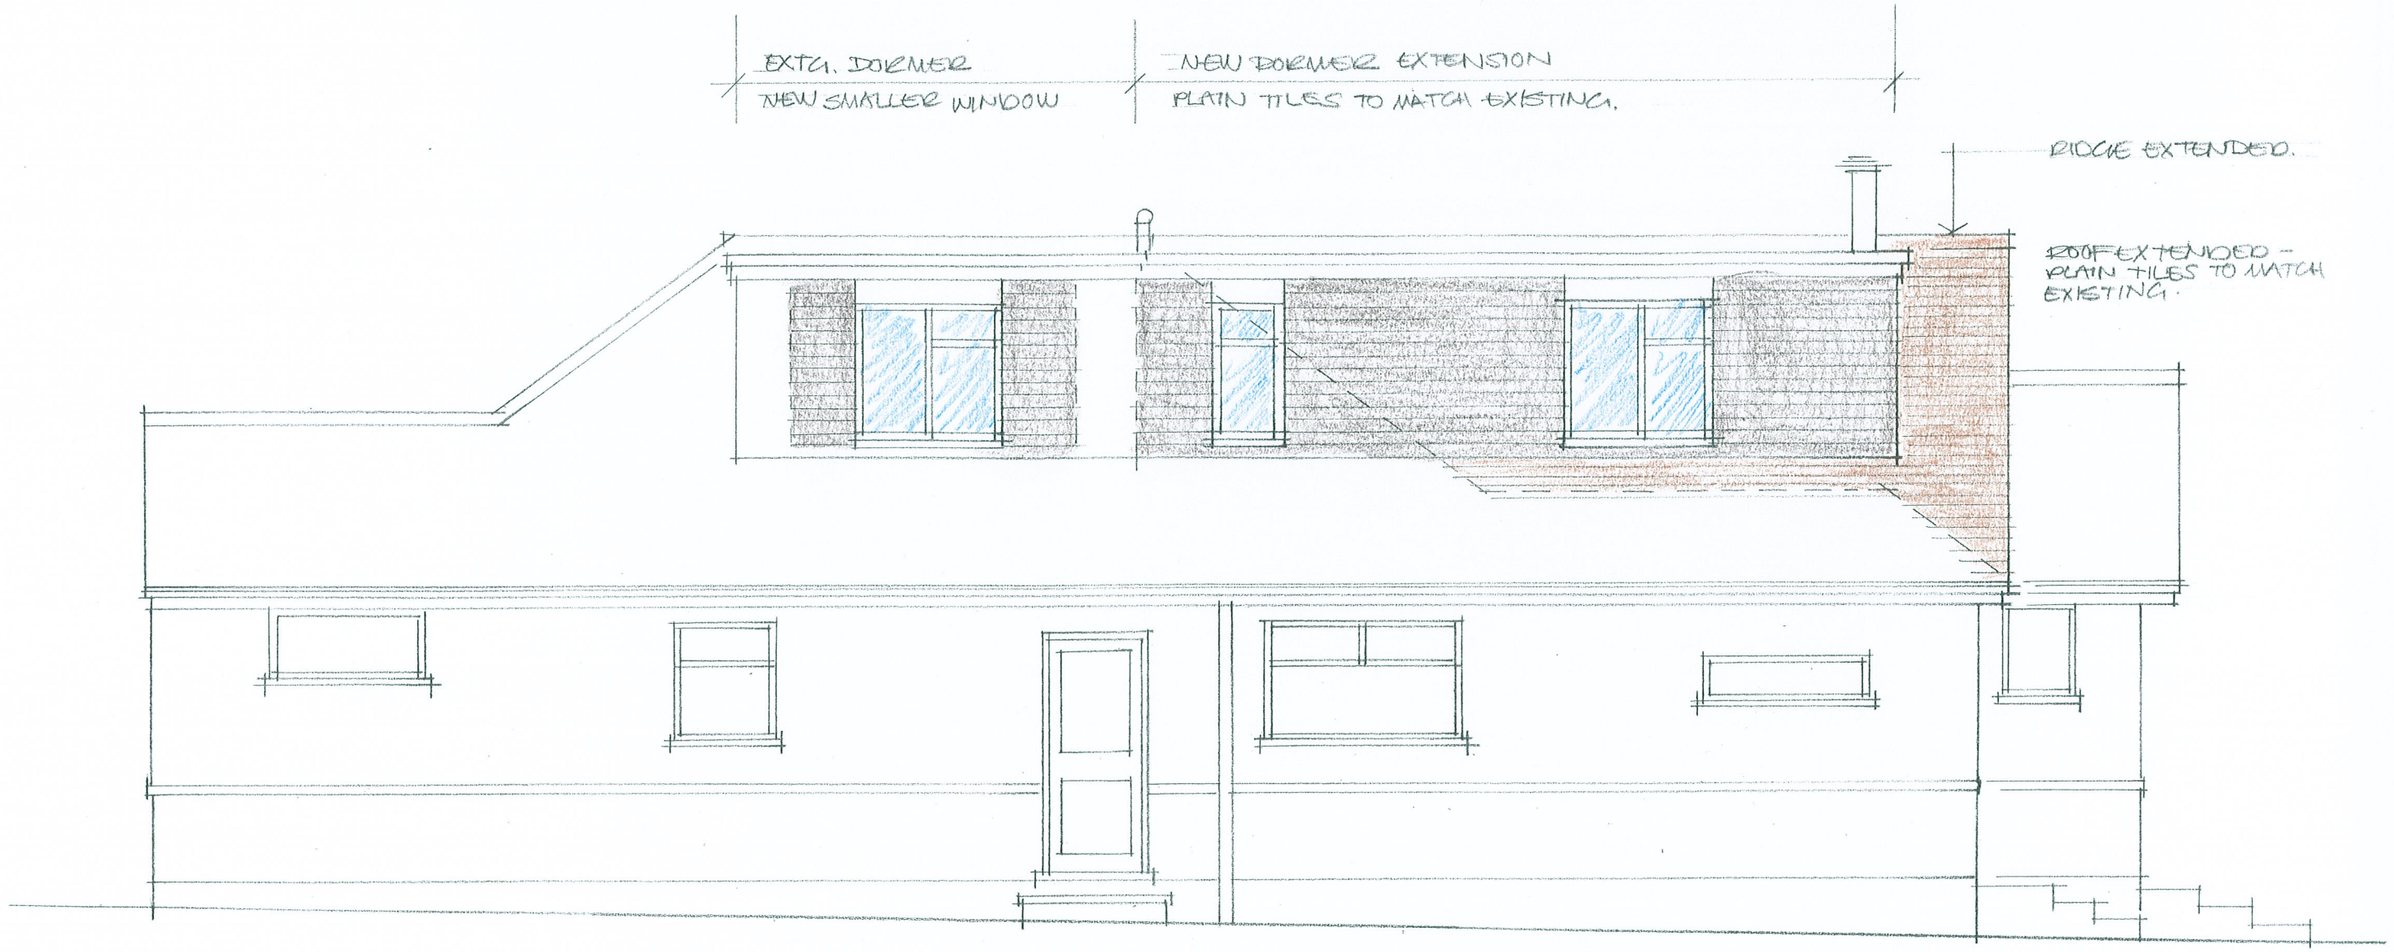

WEST ELEVATION


MICHAEL COOK ASSOCIATES
ARCHITECTS · SURVEYORS

Crescent House
Crescent Road
Worthing
West Sussex BN11 1SE
Tel: 01903 237406
Fax: 01903 821173

Client	Project	Drawing	Date	Scale	Drawn	Checked	Drawing No.	Revision
MR & MRS G JOHNSON	411 WORPLE STORRINGTON ROAD	WEST ELEVATION - PROPOSED	02/10	1/50	KB		411/10/02	

No dimensions to be scaled from drawing. The contractor should check all dimensions on site. It is the contractors responsibility to ensure compliance with Building Regulations.


RIDGE EXTENDED - PLAIN TILES TO MATCH EXISTING.

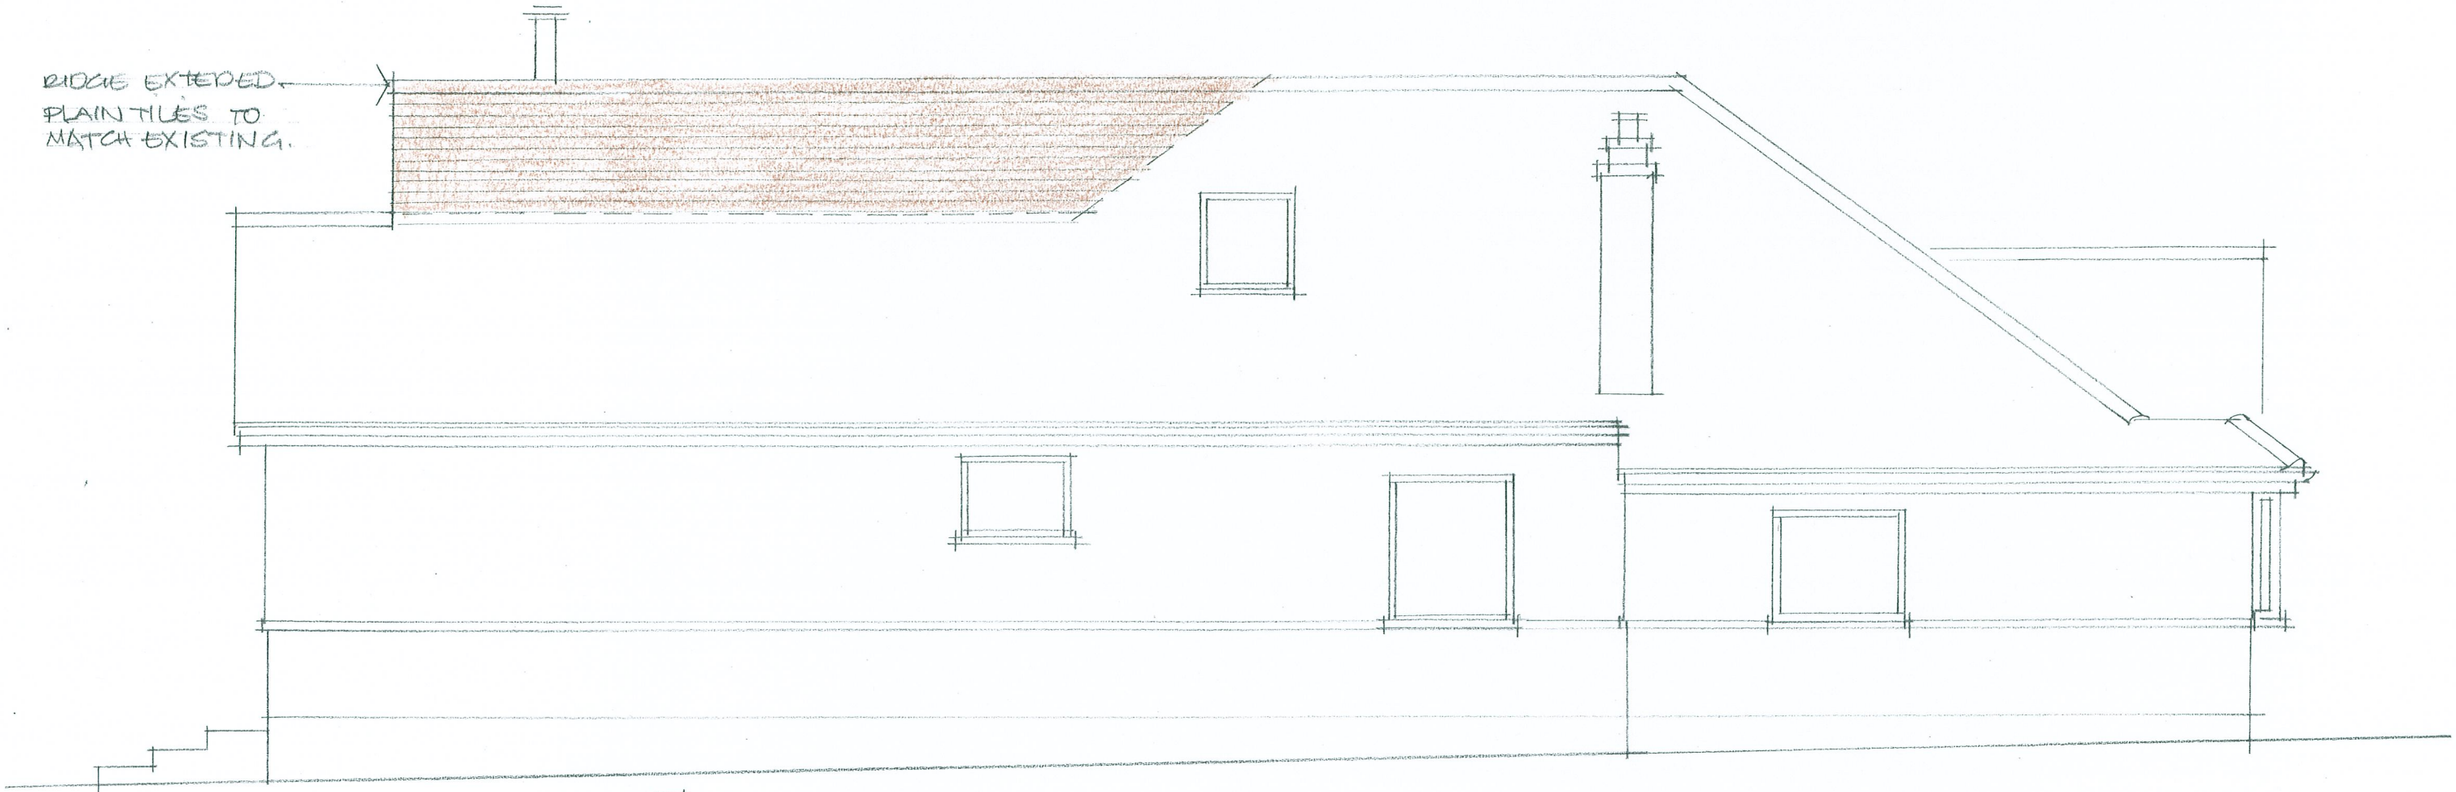

EAST ELEVATION

DORMER EXTENDED - PLAIN TILES TO MATCH EXISTING

PAINTED RENDER TO NEW GABLE TO MATCH EXISTING.

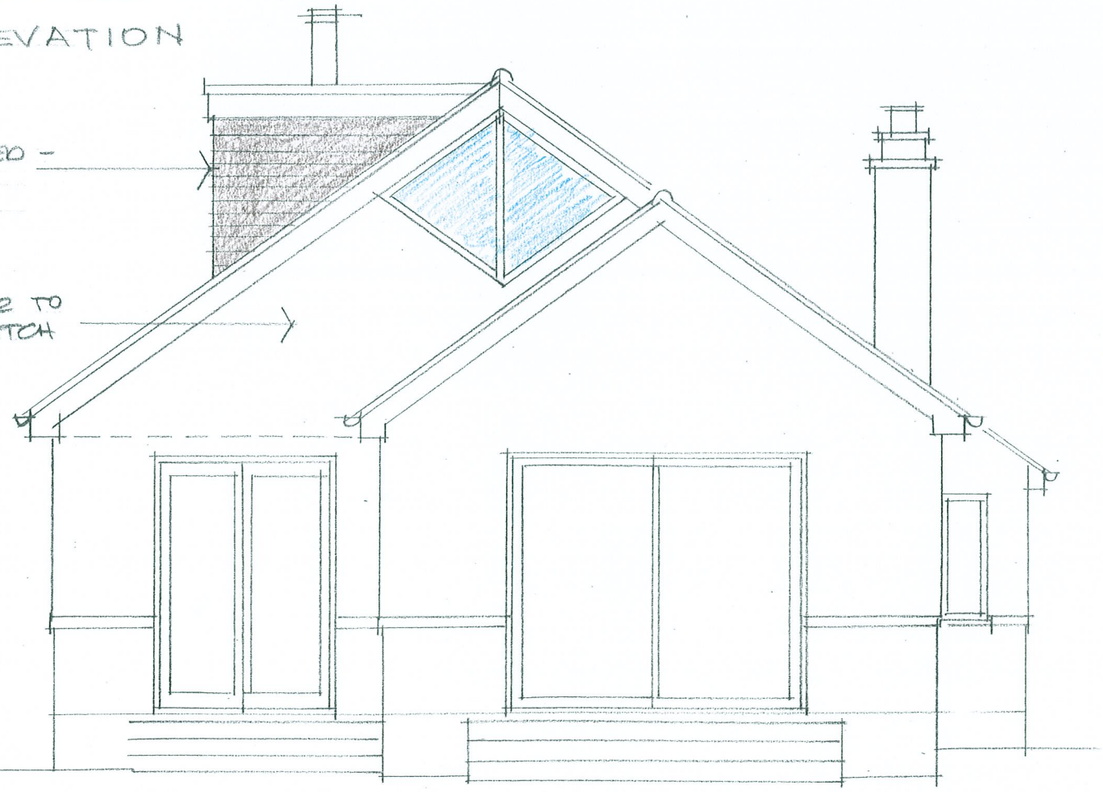

SOUTH ELEVATION

Client	Project	Drawing	Date	Scale	Drawn	Checked	Drawing No.	Revision
MR & MRS G JOHNSON	411 UPPER SHOREHAM ROAD	ELEVATIONS - PROPOSED	02/10	1/50	RD		411/10/03	

No dimensions to be scaled from drawing. The contractor should check all dimensions on site. It is the contractors responsibility to ensure compliance with Building Regulations.

MICHAEL COOK ASSOCIATES
ARCHITECTS · SURVEYORS
Crescent House
Crescent Road
Worthing
West Sussex BN11 1SE
Tel: 01903 237406
Fax: 01903 821173