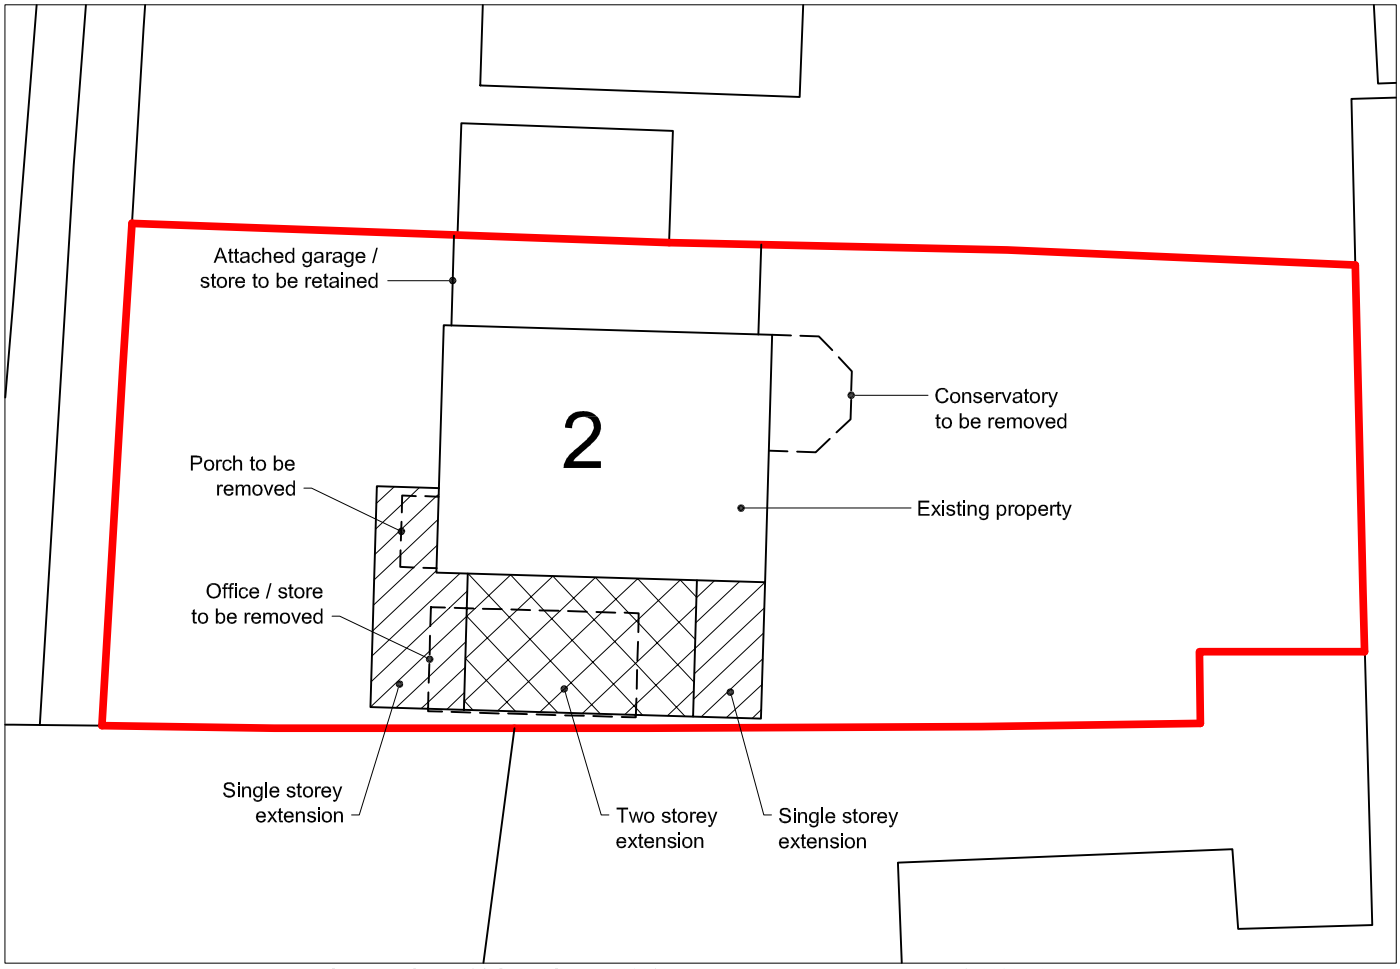

Ordnance Survey (c) Crown Copyright 2010. All rights reserved. Licence number 100020449

Block Plan

Scale 1:200

N

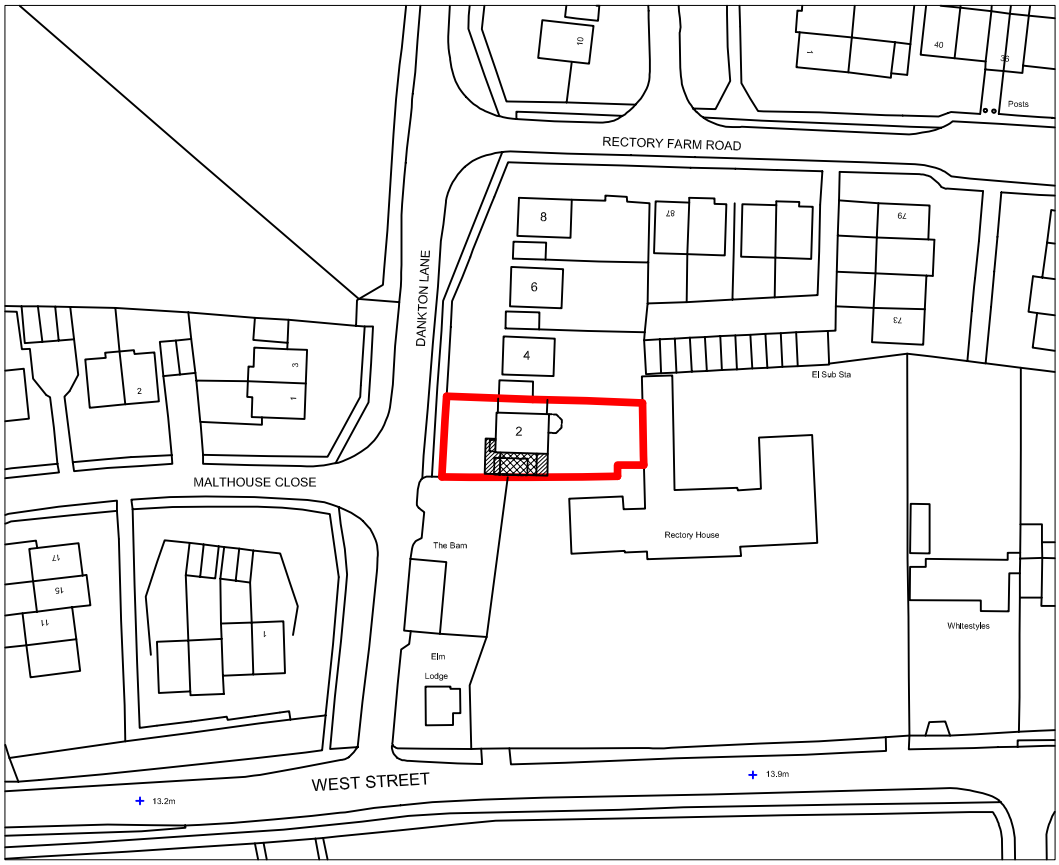

Ordnance Survey (c) Crown Copyright 2010. All rights reserved. Licence number 100020449

Location Plan

Scale 1:1250

Rev: Description: Date:

HORIZON DESIGN

Horizon Design Ltd
34 Railway Approach
Worthing
West Sussex, BN11 1UR
T: 01903 205868
E: info@horizon-design.co.uk
W: www.horizon-design.co.uk

Client:
Mr & Mrs West

Project:
Extensions to:
2 Dankton Lane
Sompting
Lancing
West Sussex, BN15 0EE

Drawing title:
Location & Block Plan

Scale:
1:1250 / 1:200 @ A4

Date: 09/04/10

Drawn: KWF

Drawing number: 2471-02

Revision: -