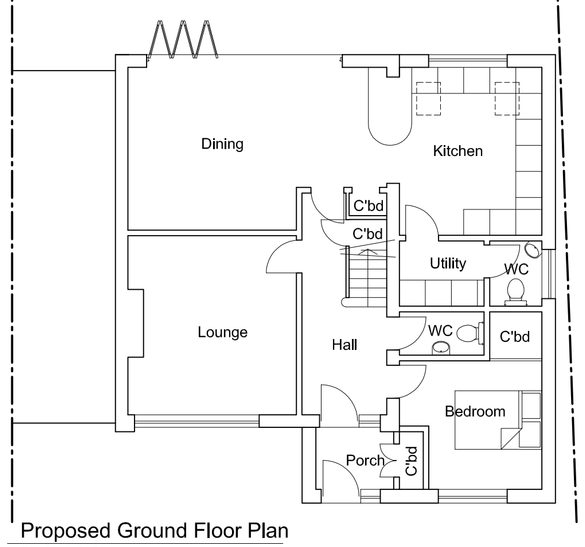

Proposed Ground Floor Plan
Scale 1:100

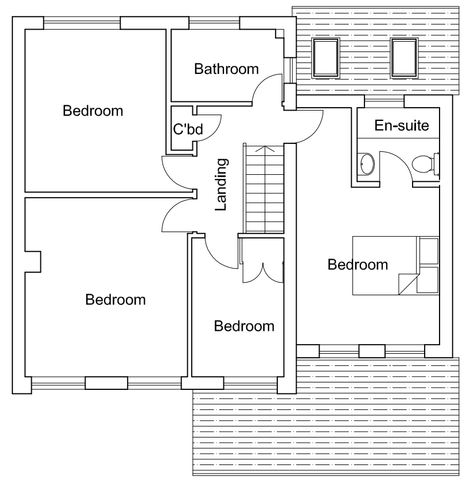

Proposed First Floor Plan
Scale 1:100



Proposed Front Elevation
Scale 1:100

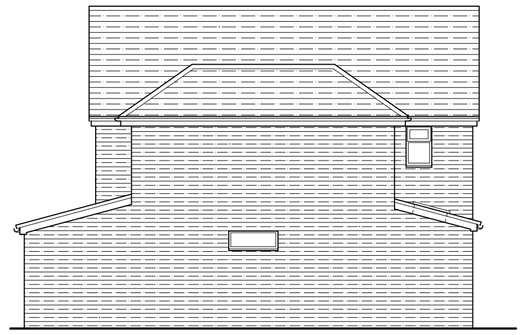

Proposed Side (south) Elevation
Scale 1:100



Proposed Rear Elevation
Scale 1:100

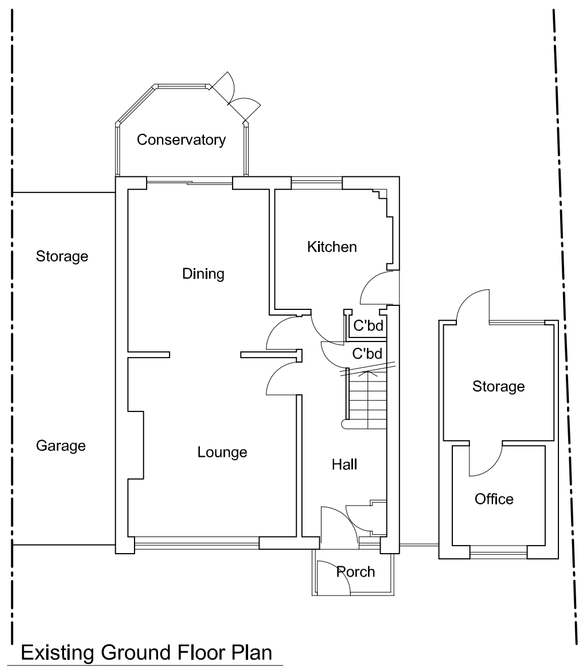

Existing Ground Floor Plan
Scale 1:100

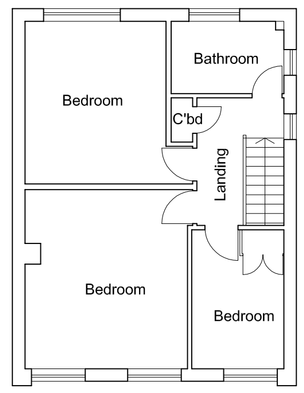

Existing First Floor Plan
Scale 1:100



Existing Front Elevation
Scale 1:100

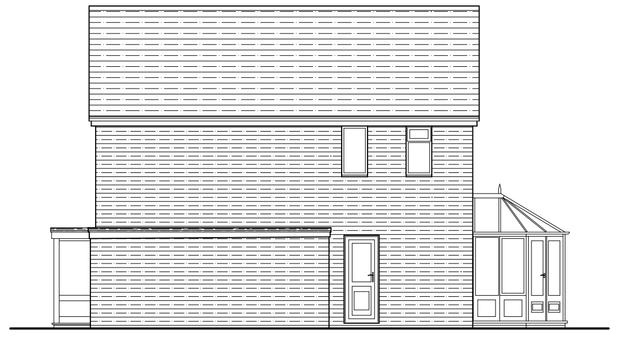

Existing Side (south) Elevation
Scale 1:100



Existing Rear Elevation
Scale 1:100

Rev:	Description:	Date:
B	Flat top to first floor roof, rooflights added to kitchen roof	14/04/10
A	Rear extension removed, hipped end added to new roof, side window added, patio doors removed, internal alterations	09/04/10

Horizon Design Ltd
34 Railway Approach
Worthing
West Sussex, BN11 1UR
T: 01903 205868
E: info@horizon-design.co.uk
W: www.horizon-design.co.uk

Client:
Mr & Mrs West

Project:
Extension to:
2 Dankton Lane
Sompting
Lancing
West Sussex, BN15 0EE

Drawing title:
Floor Plans & Elevations
- Existing & Proposed

Scale:
1:100 @ A1

Date: 24/03/10
Drawn: KWF

Drawing number: 2471-01
Revision: B