

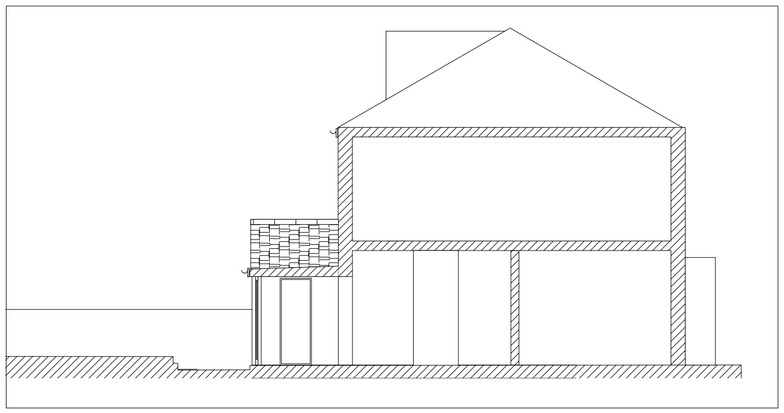



TYPICAL EXISTING SECTION

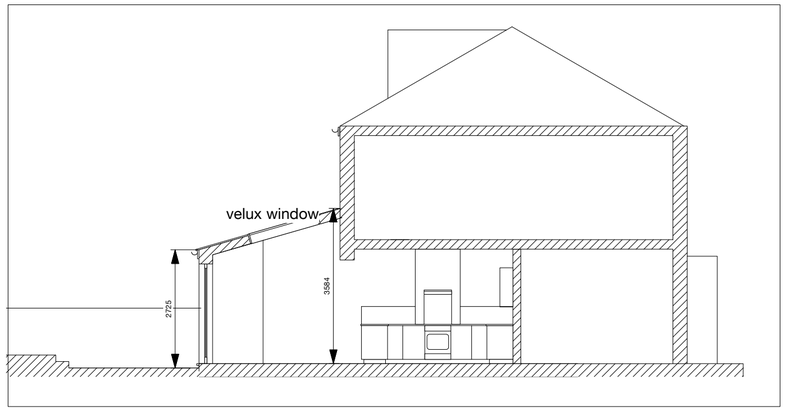


TYPICAL PROPOSED SECTION

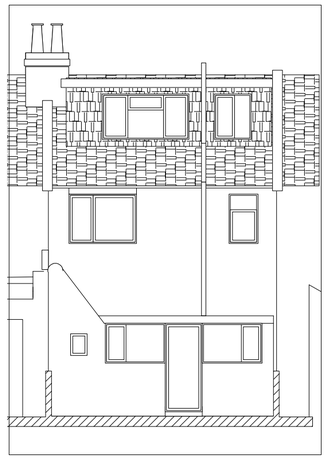


EXISTING REAR ELEVATION

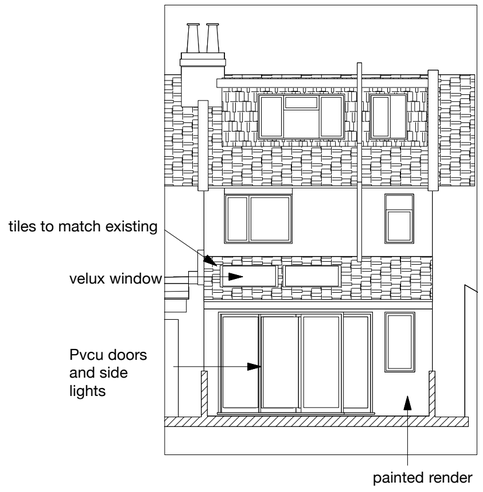


PROPOSED REAR ELEVATION

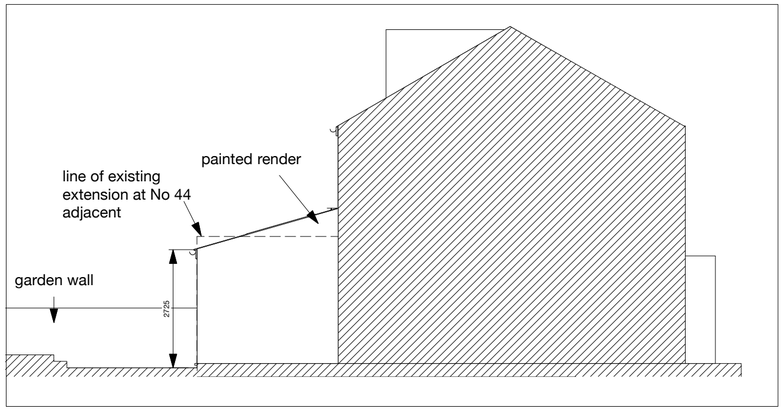


PROPOSED SOUTH ELEVATION

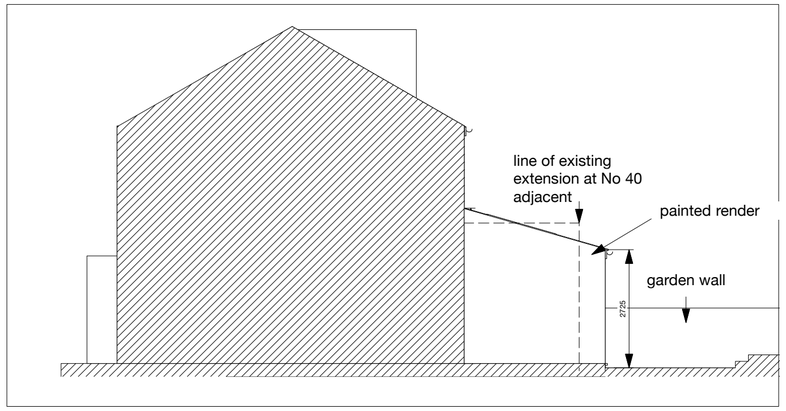

PROPOSED NORTH ELEVATION

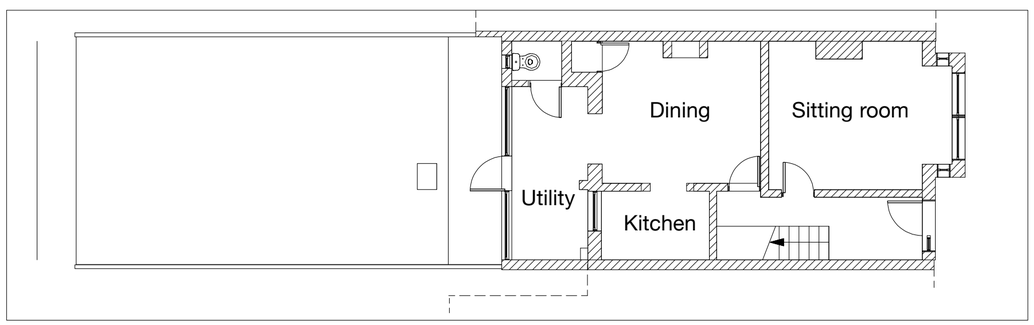

EXISTING GROUND PLAN

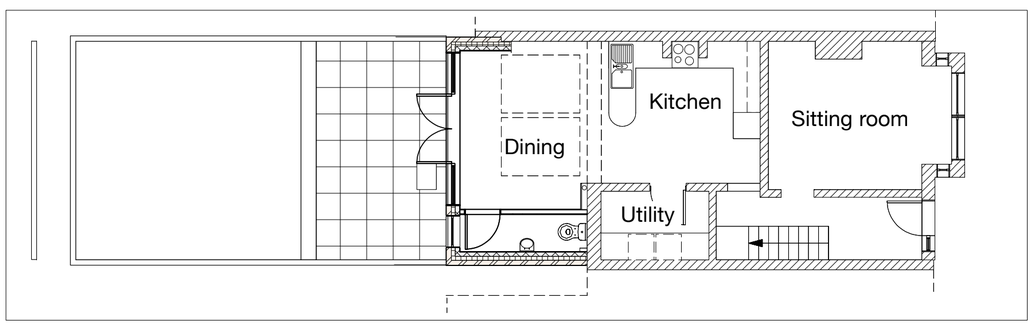

PROPOSED GROUND PLAN

Rev A : North and South Elevations added

N

A2 Drawing

0 1 2 3 4 5 6 7 8 9 10m

This drawing is to be read in conjunction with all relevant project documentation.
This drawing is subject to the approval of the appropriate Statutory Authorities.

Do not scale this drawing. The Contractor is to verify all dimensions & conditions on site and report any discrepencies to the Architect before proceeding.

DAVID CHETWIN ARCHITECTS
2 Titian Road
Hove BN3 5QS
T +44(0) 1273 710075
F +44(0) 1273 710075
dc@davidchetwin.co.uk

42 St Richards Rd
Title
Proposed Plans & Elevations

Scale: 1:100
Date : March 10
Drawing No.: **378(PL)2a**
Revision :