

PROPOSED GROUND FLOOR PLAN

SCALE 1:100
(NO CHANGE)

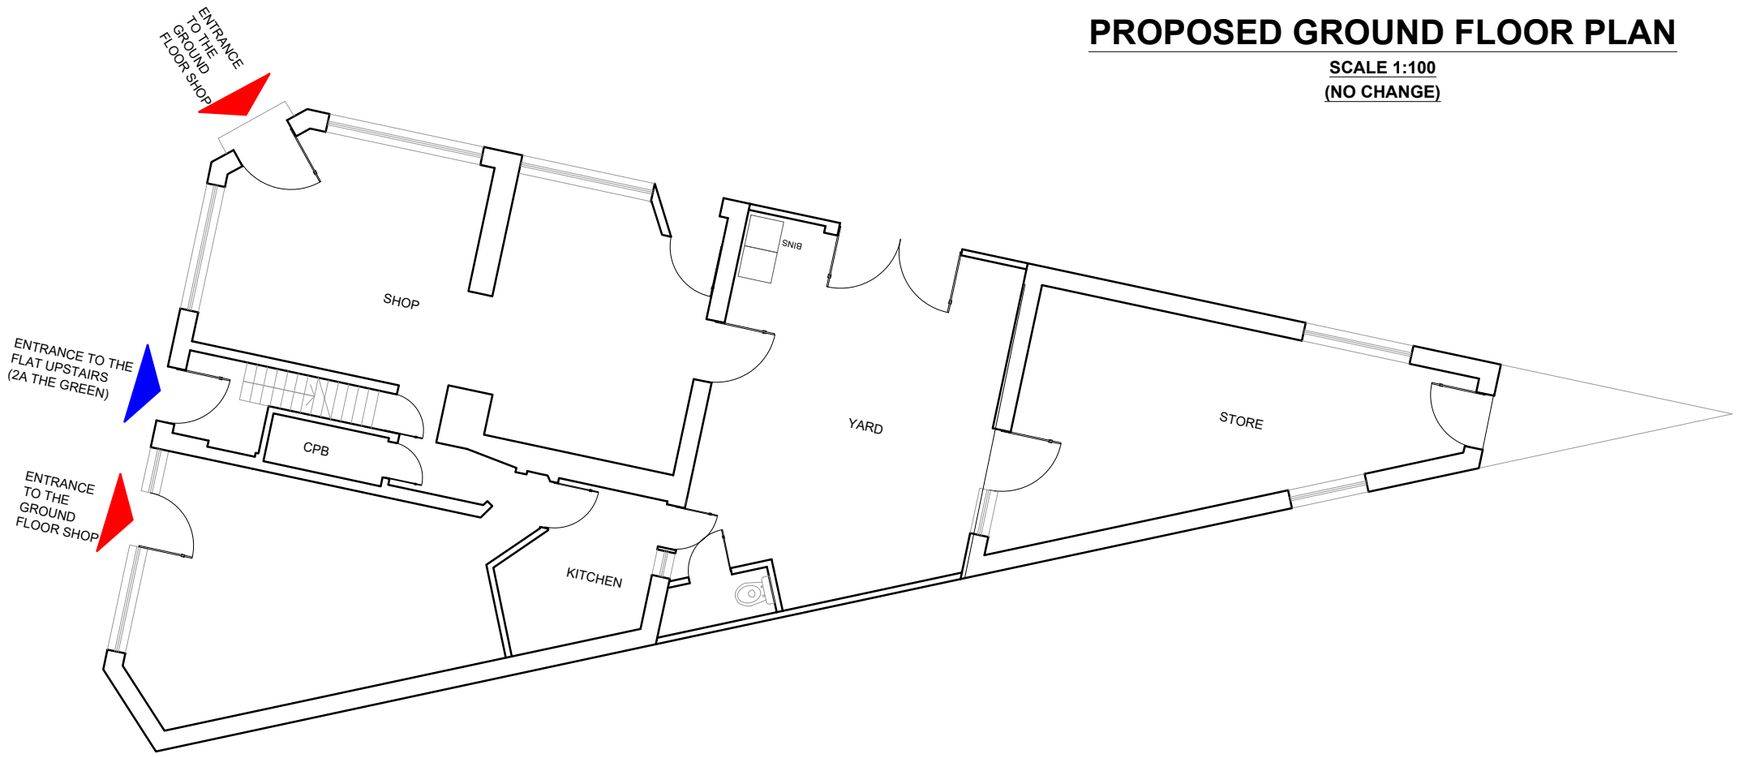

PROPOSED FIRST FLOOR PLAN

SCALE 1:100

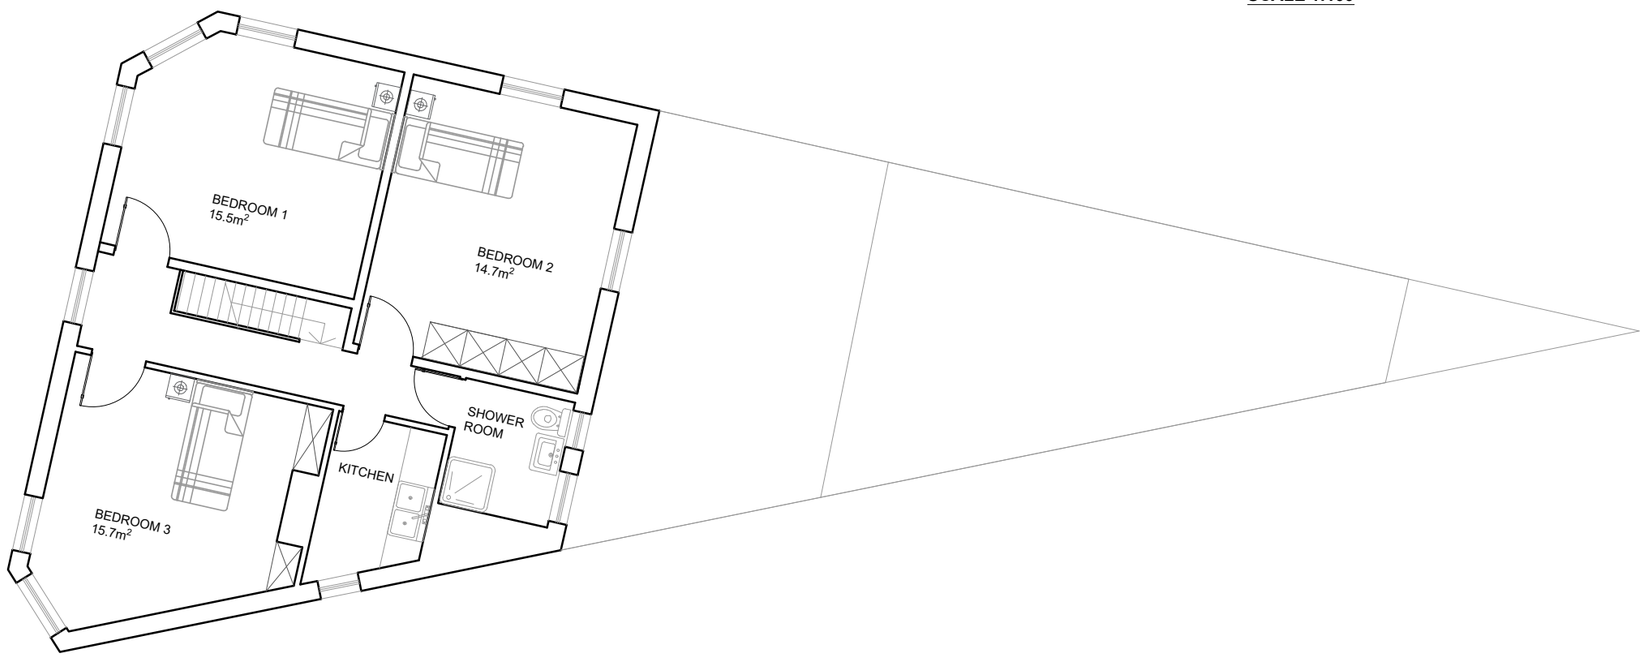

N

NOTES:

Plans drawn are indicative. Plans are not created with accurate surveying equipment and methods, it is therefore likely that discrepancies in dimension may be discovered.
Check all dimensions on site before any work commences.
All goods, material and workmanship must conform to current building regulations, British standards and codes of practice.
Do not scale off this drawing except for planning purposes.
Drawing to be printed in A3.

0 0.5 1 2 5m
Scale 1:100

PROJECT:	2A THE GREEN - SOUTHWICK BN42 4DA
DESIGN:	JONIDA MURATAJ
TITLE:	PROPOSED FLOOR PLANS
DATE:	03.01.2025
SCALE:	1:100 @ A3
DRAWING NO:	A-03