
EXISTING AND PROPOSED ELEVATIONS

SCALE 1:100
(NO CHANGE)


NORTH ELEVATION

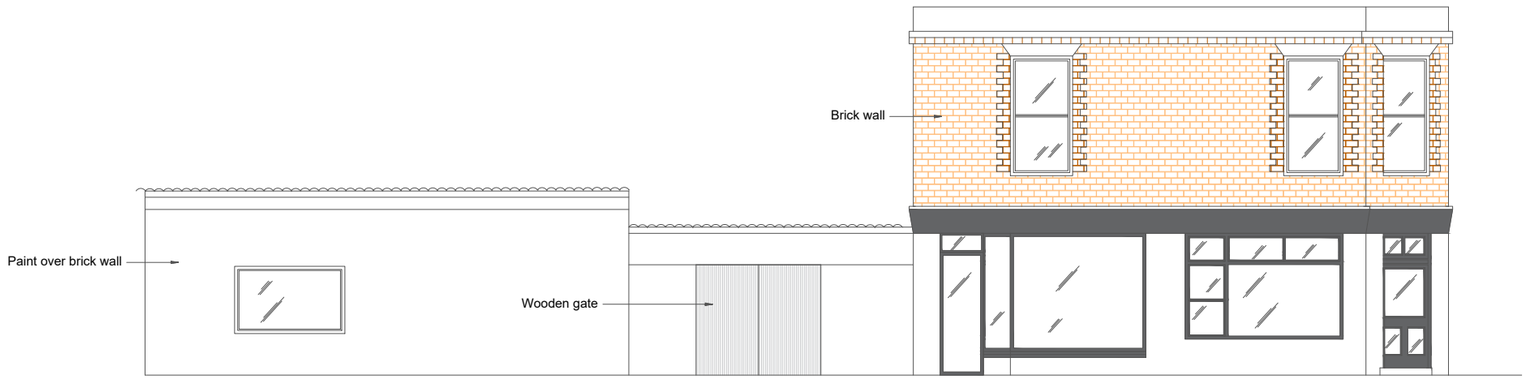


WEST ELEVATION



EAST ELEVATION

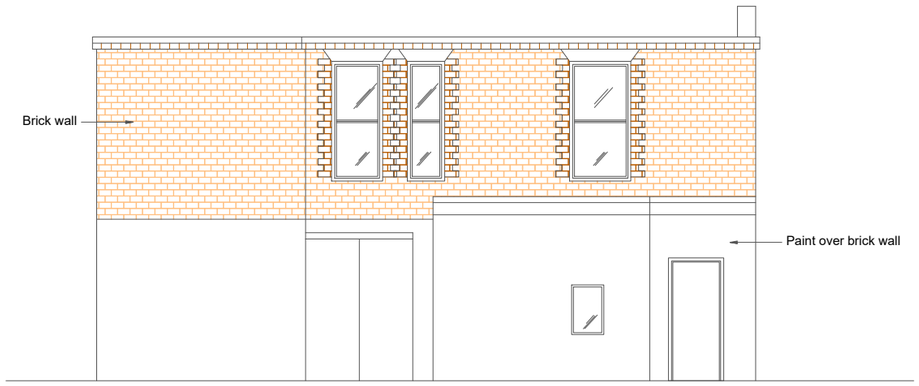

SOUTH ELEVATION

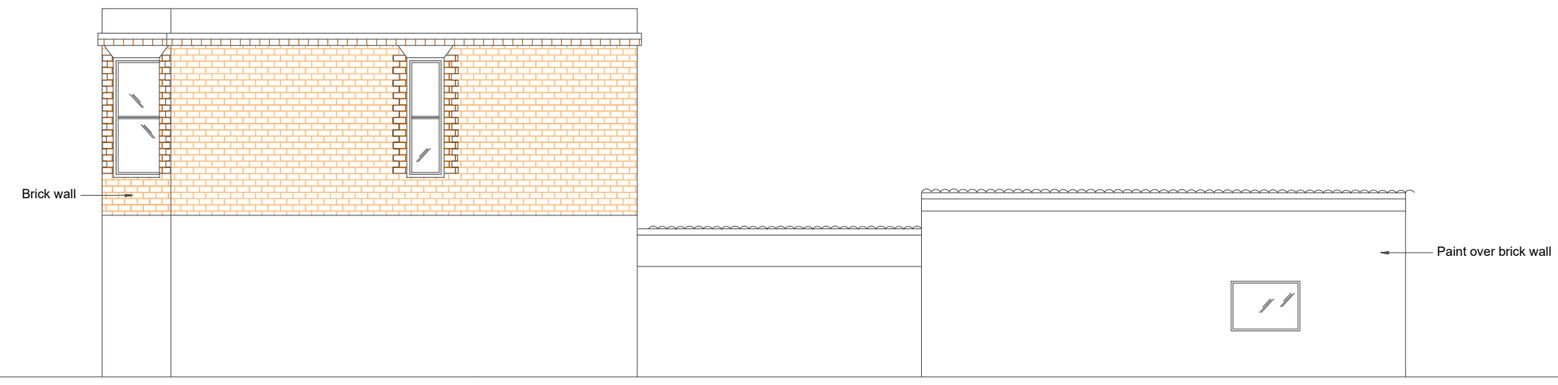

N

NOTES:

Plans drawn are indicative. Plans are not created with accurate surveying equipment and methods, it is therefore likely that discrepancies in dimension may be discovered.
Check all dimensions on site before any work commences.
All goods, material and workmanship must conform to current building regulations, British standards and codes of practice.
Do not scale off this drawing except for planning purposes.
Drawing to be printed in A3.

0 0.5 1 2 5m
Scale 1:100

PROJECT: 2A THE GREEN - SOUTHWICK BN42 4DA
DESIGN: JONIDA MURATAJ
TITLE: EXISTING AND PROPOSED ELEVATIONS
DATE: 03.01.2025
SCALE: 1:100 @ A3
DRAWING NO: A-04/B