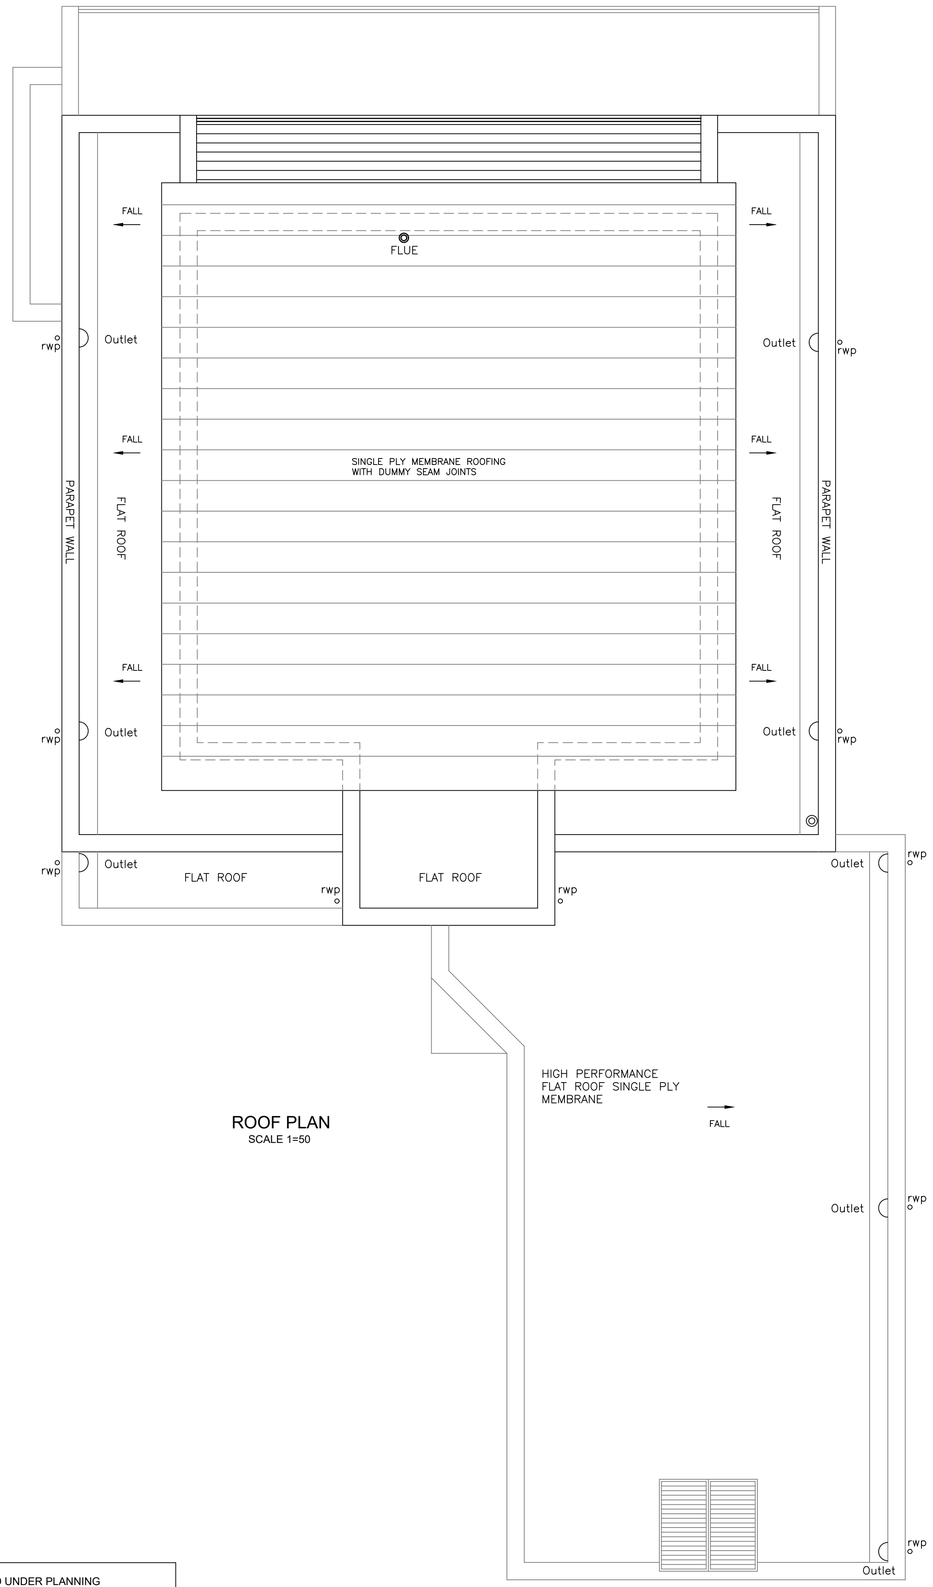

ROOF PLAN
SCALE 1=50

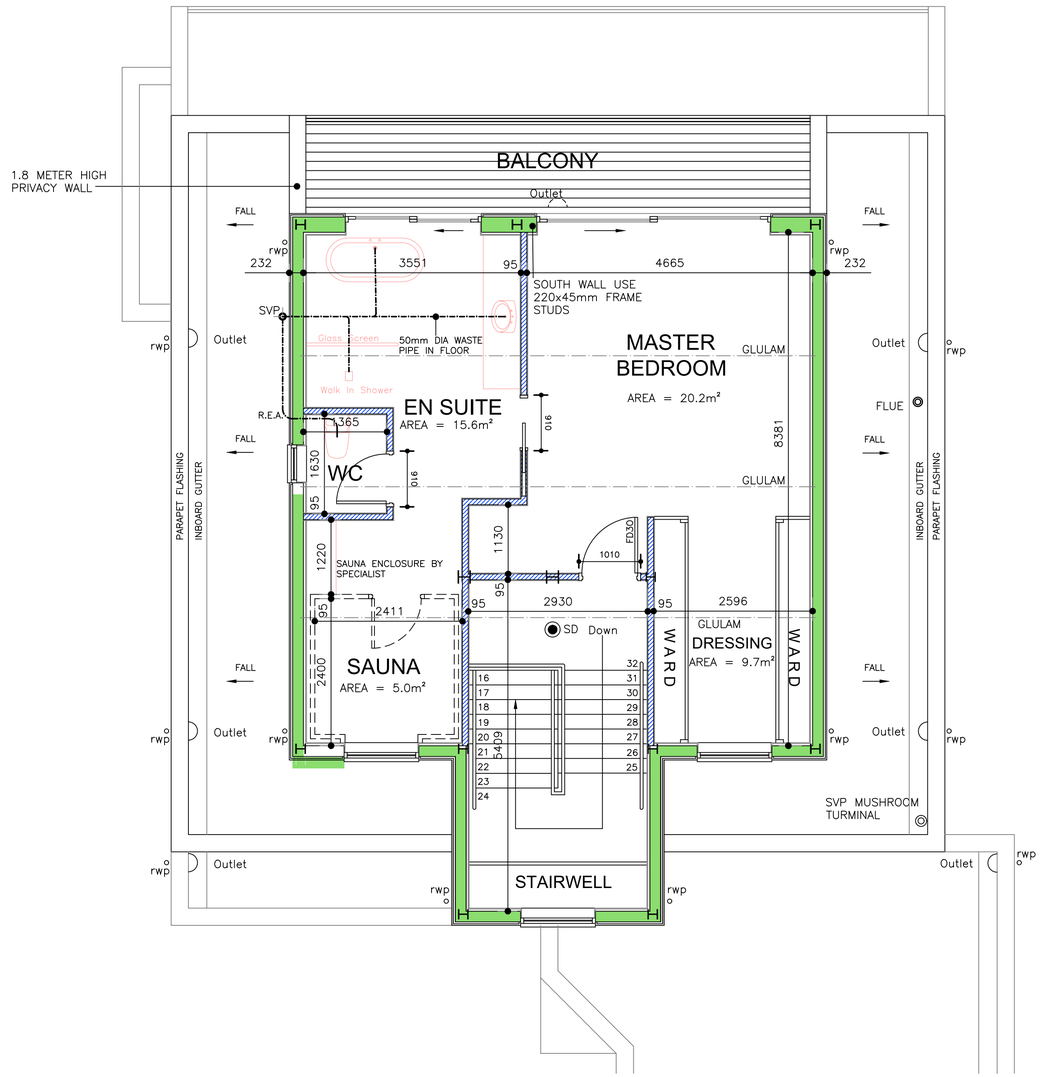

SECOND FLOOR PLAN
SCALE 1=50

2 1 0 1 2 2 4 5 6 7 8 9 10
Bar Scale Meters 1:50 Scale

MAIN HOUSE ALL APPROVED UNDER PLANNING REFERENCE AWDM/0915/16

PLEASE NOTE:- THIS APPLICATION IS FOR RETROSPECTIVE EXTENDED GARAGE, BOOT ROOM AND UTILITY ROOM ON THE GROUND FLOOR AND MINOR ADJUSTMENTS TO APPEARANCE OF BUILDING.

This scheme is subject to town planning and all other necessary consents. Dimensions, areas and levels where given are only approximate and subject to site survey.

All dimensions are to be checked on site.
Any discrepancies are to be reported to this Agent before work commences. Figured dimensions only are to be taken from this drawing.

This drawing is to be read in conjunction with all relevant consultants' and/or specialists' drawings/documents and any discrepancies or variations are to be notified to this Agent.

Client Mr H.Hiestermann

Rev A:– Hot Water Solar relocated, PV removed. GSB 28.02.2018

Bale House CAD Ltd
Architectural Services
4 Bale Close, Bexhill-on-Sea, E.Sussex
TN39 4JT
Tel 01424-843040 E-Mail- gary-brookes@btconnect.com
www.balehousecadltd.co.uk
Registered Company No 3147124

Address
44 Old Fort Road
Shoreham-by-Sea
East Sussex
BN43 5RJ

Title
Second Floor Plan and Roof Plan Layout

scale	date	Signed
1=50 @ A1	19.01.2018	

drawing number
P-401-06

A