
A3 PAPER SIZE




East Elevation




South Elevation

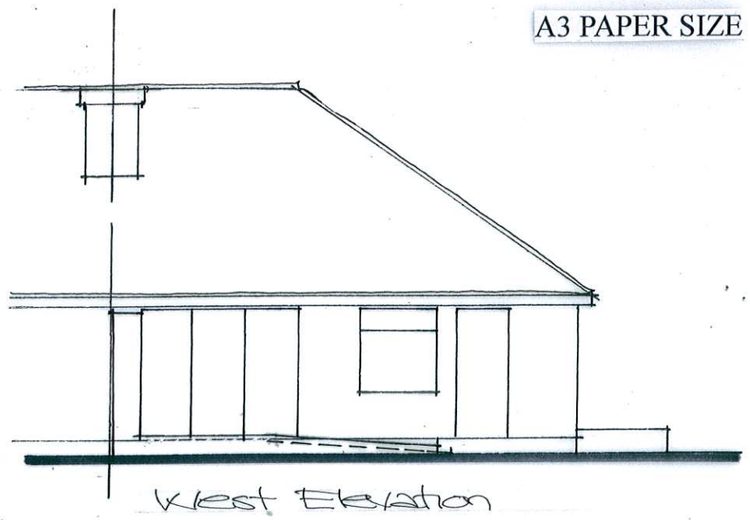

West Elevation

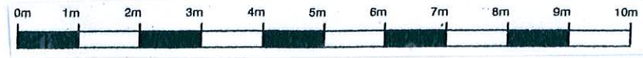



Existing Elevations
Scale: 1:100

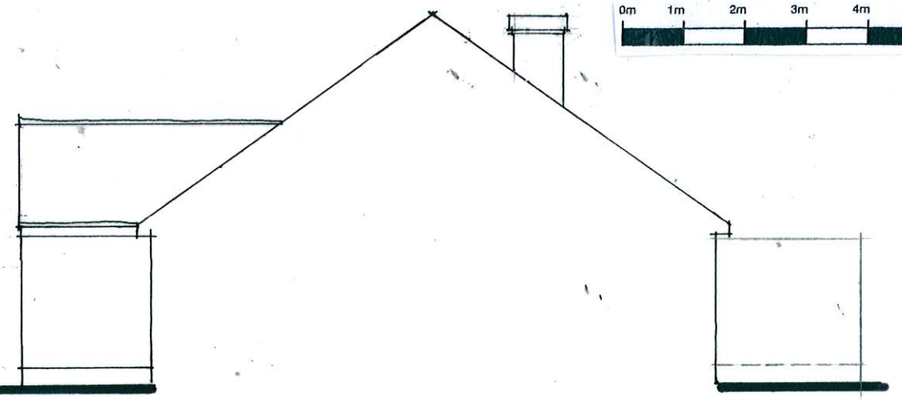

North Elevation



Existing Roof Plan
Scale: 1:100

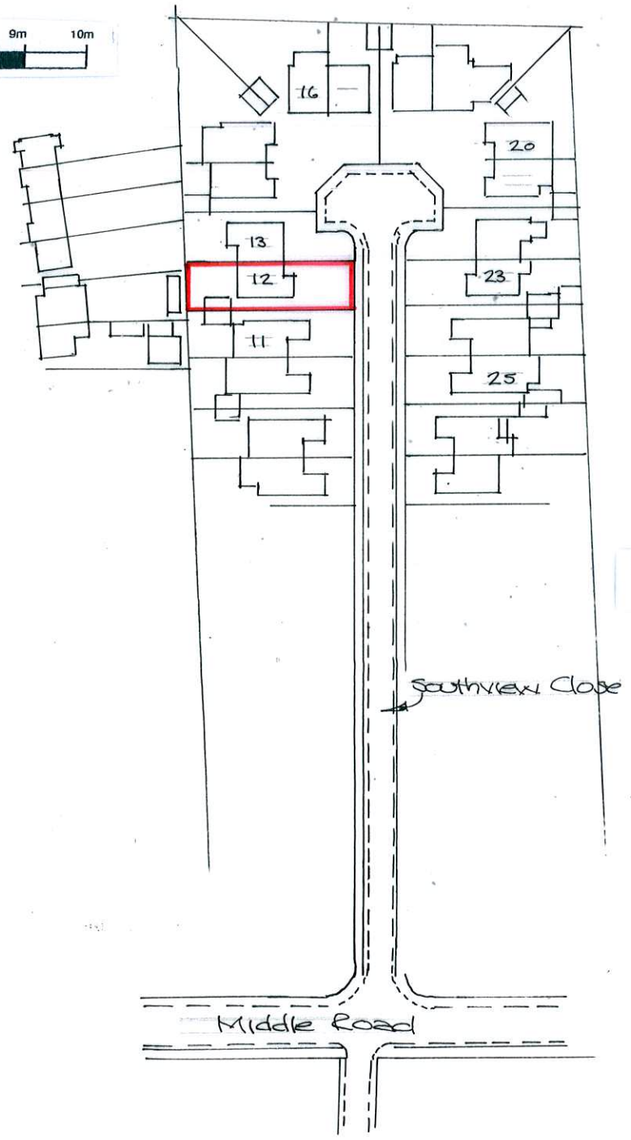





Location Plan
Scale: 1:1250




12 SOUTHVIEW CLOSE
SHOREHAM-BY-SEA
WEST SUSSEX BN43 6LJ

Paul Trussler
44 FirleRoad
Lancing
West Sussex
BN15 0NZ

Drawing No. 24/12/1