

A3 PAPER SIZE

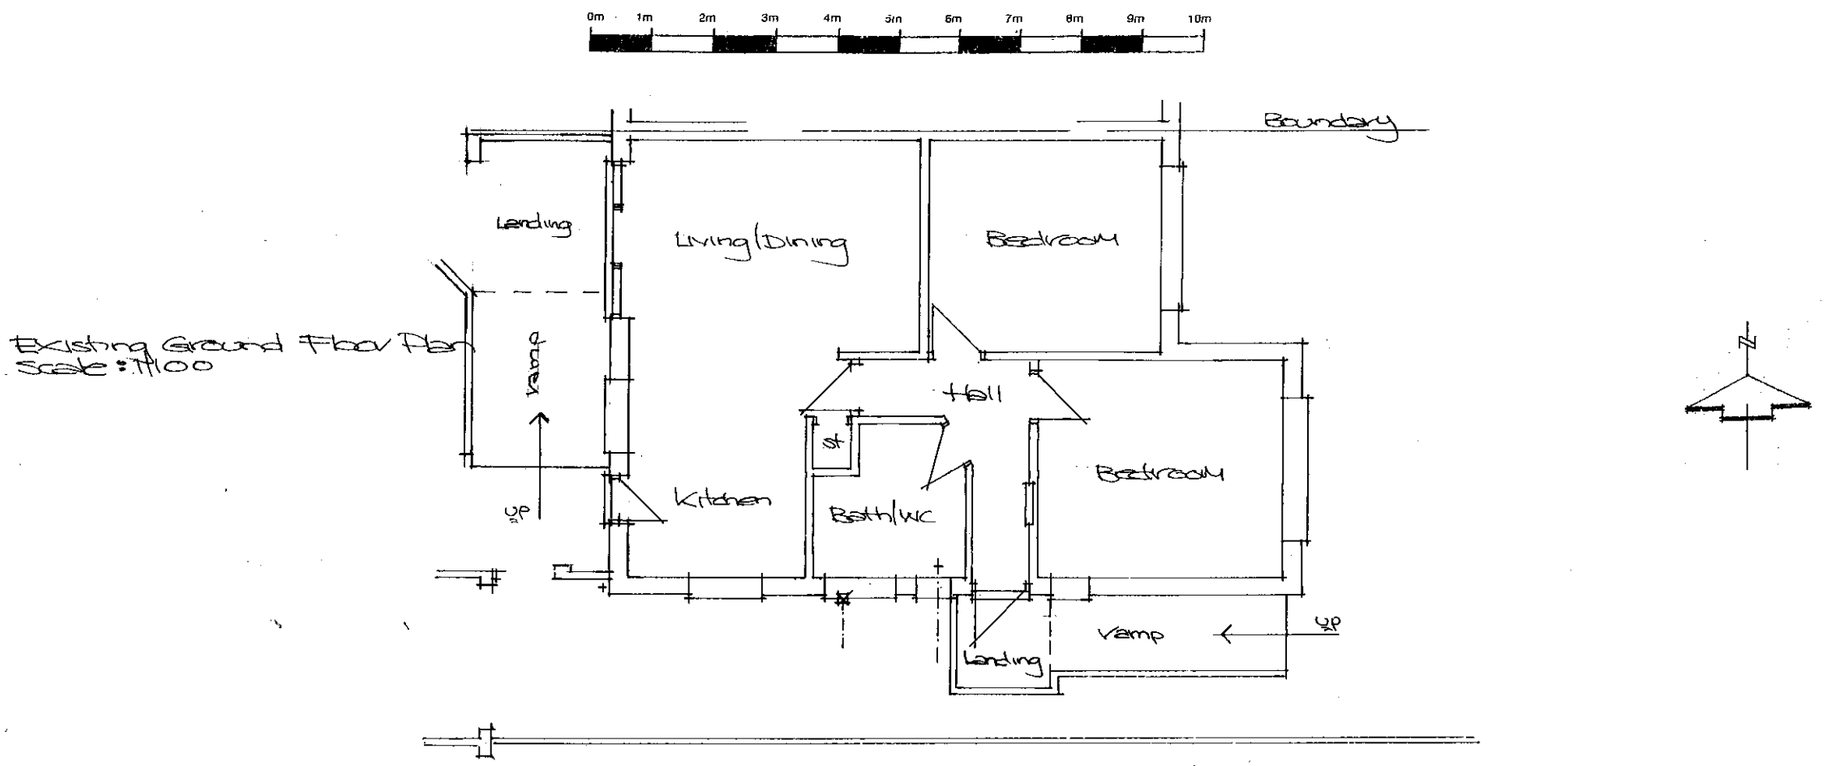


Existing Ground Floor Plan
Scale: 1/100

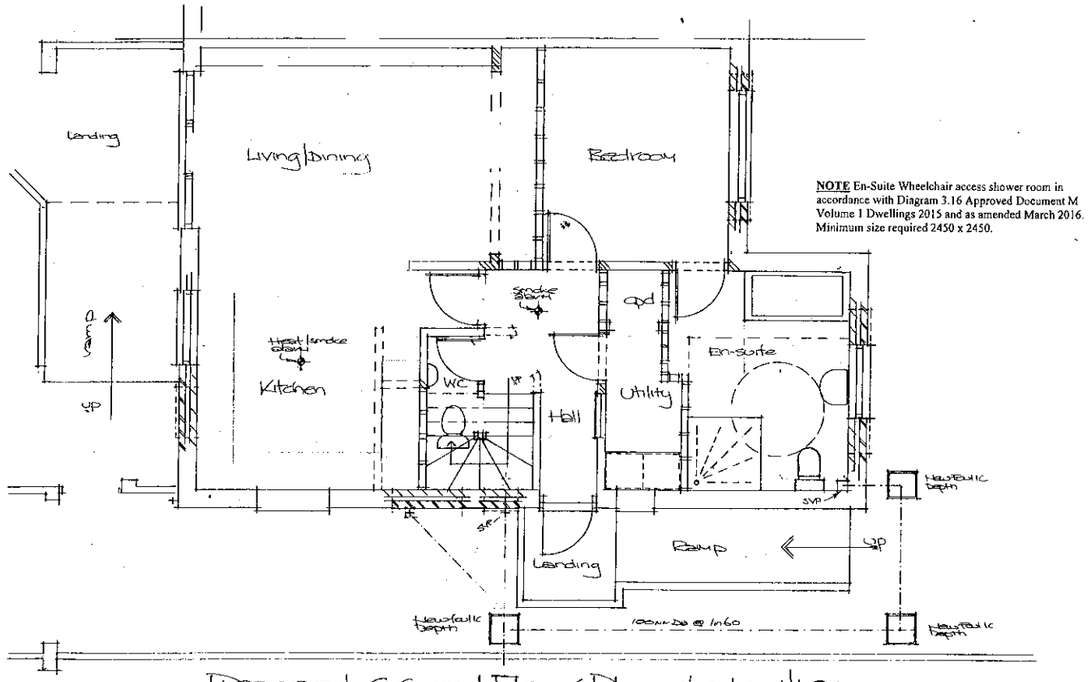

NOTE En-Suite Wheelchair access shower room in accordance with Diagram 3.16 Approved Document M Volume 1 Dwellings 2015 and as amended March 2016. Minimum size required 2450 x 2450.

Proposed Ground Floor Plan - Scale: 1/100

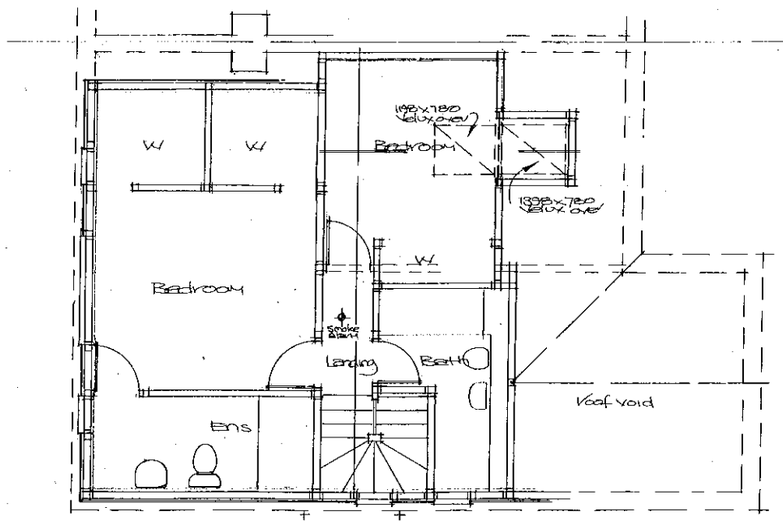

Proposed First Floor Plan - scale: 1/100

12 SOUTHVIEW CLOSE
SHOREHAM-BY-SEA
WEST SUSSEX BN43 6LJ

Paul Trussler
44 Firle Road
Lancing
West Sussex
BN15 0NZ

Drawing No. 24/12/2