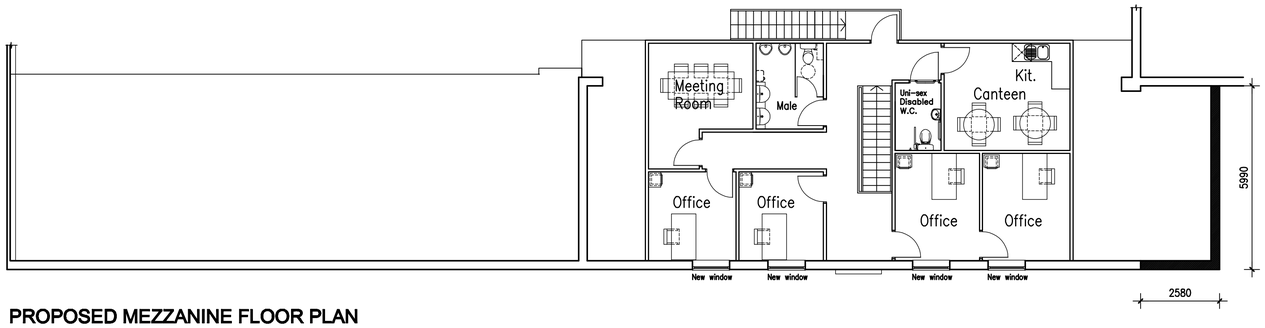

PROPOSED MEZZANINE FLOOR PLAN

Scale 1:100

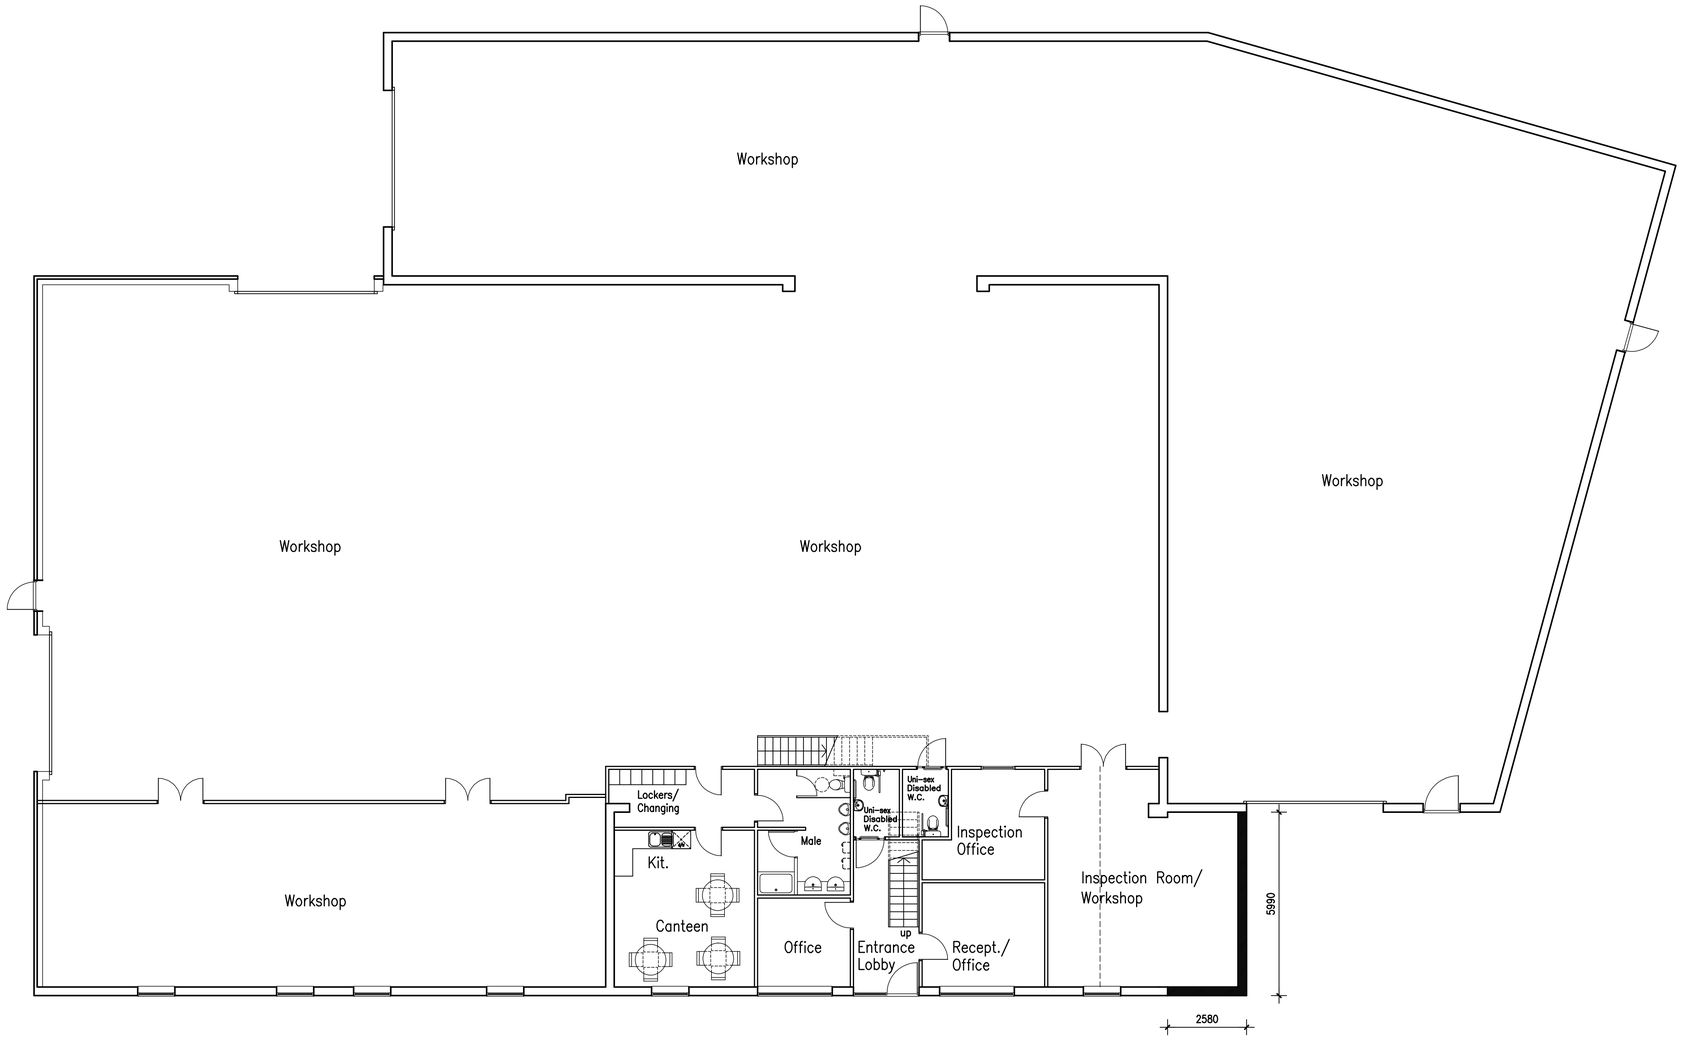

PROPOSED GROUND FLOOR PLAN

Scale 1:100

0m 5m 10m

Scale Bar – 1:100

No dimensions to be scaled from drawing except for planning purposes.

The contractor should check all dimensions on site.

It is the contractors responsibility to ensure compliance with Building Regulations.

C.D.M. Regs. 2015. The Client is advised of his responsibilities to appoint a Planning Supervisor under these Regs. All works to comply with the C.D.M. Regs. 2015.

The Party Wall Act. 1996 The property owner is advised of the requirements of the Act, & the requirement to serve a Party Wall Notice on any adjoining owners as required under the act.

REVISIONS:

A. 06.01.25 Minor amendments.
B. 07.01.25 Window block plan added.

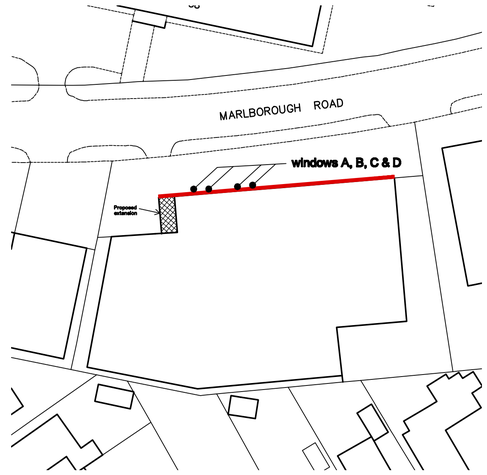

WINDOW BLOCK PLAN

Scale 1:500

0m 10m 20m 30m 40m 50m

Scale Bar – 1:500

ADCS
Architectural Design
Computer Services
30 Foxley Lane
Worthing
West Sussex
BN13 3AD
Tel: 01903 260701
E-mail:
adcs@sky.com

Client
MR P. NEWNHAM

Project
PROPOSED ALTERATIONS
81 MARLBOROUGH ROAD
LANCING
WEST SUSSEX BN15 8UF

Drawing
PROPOSED FLOOR PLANS

Scale	Date	Drawn
1:100 @ A1	27.11.24	TP

Drawing No.	Revision
1625/P03	B