
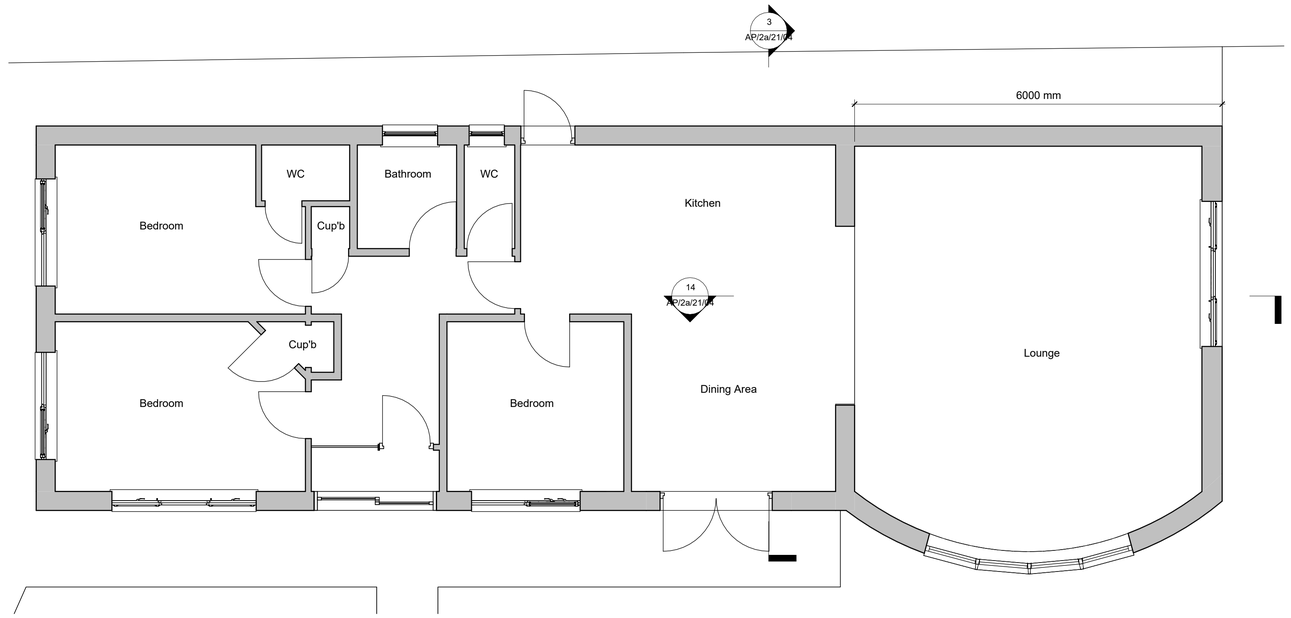


1 Ground Floor
1 : 50

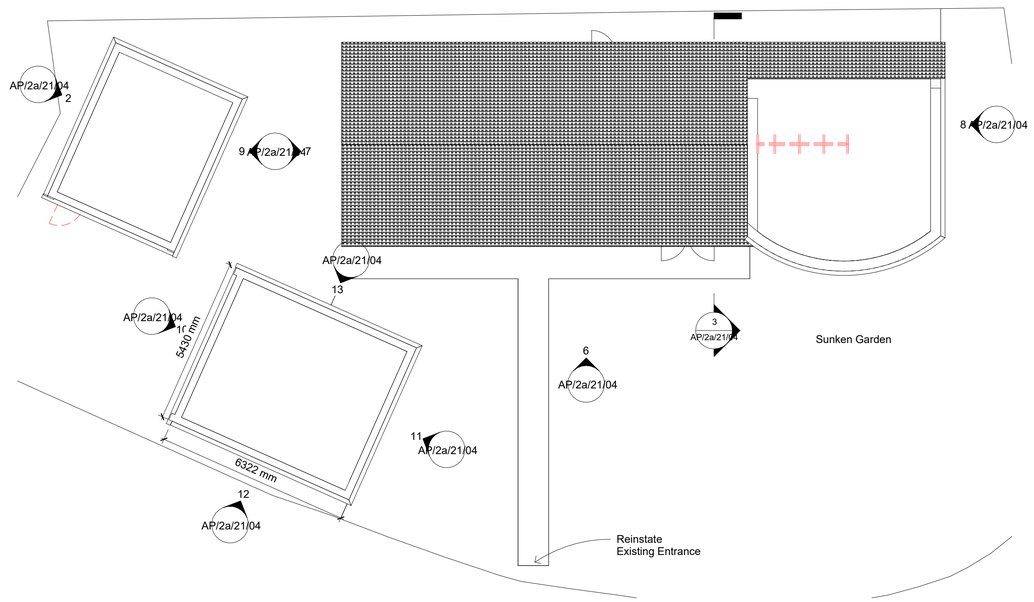

4 Site
1 : 100

North

0m 2m 4m 6m 8m 10m
VISUAL SCALE 1:100 @ A1

0m 1m 2m 3m 4m 5m
VISUAL SCALE 1:50 @ A1

All dimension to be verified on site, any discrepencies to be reported to Designer prior to setting out or ordering of any materials.

This drawing has been produced for the specific client and project identified below and is not intended for use by any other person or for any other purpose.

This drawing is protected under The Copyright, Designs and Patents Act 1988.

Revisions

Client
Mr J Sheirs

Project Address
2a Monk Avenue
LANCING
BN15 9DJ

Project
New Garage and Side Extension

Drawing Title
Proposed Plan

Drawing number	Rev
AP/2a/21/03	C

Scale:	Paper Size:
As indicated	