
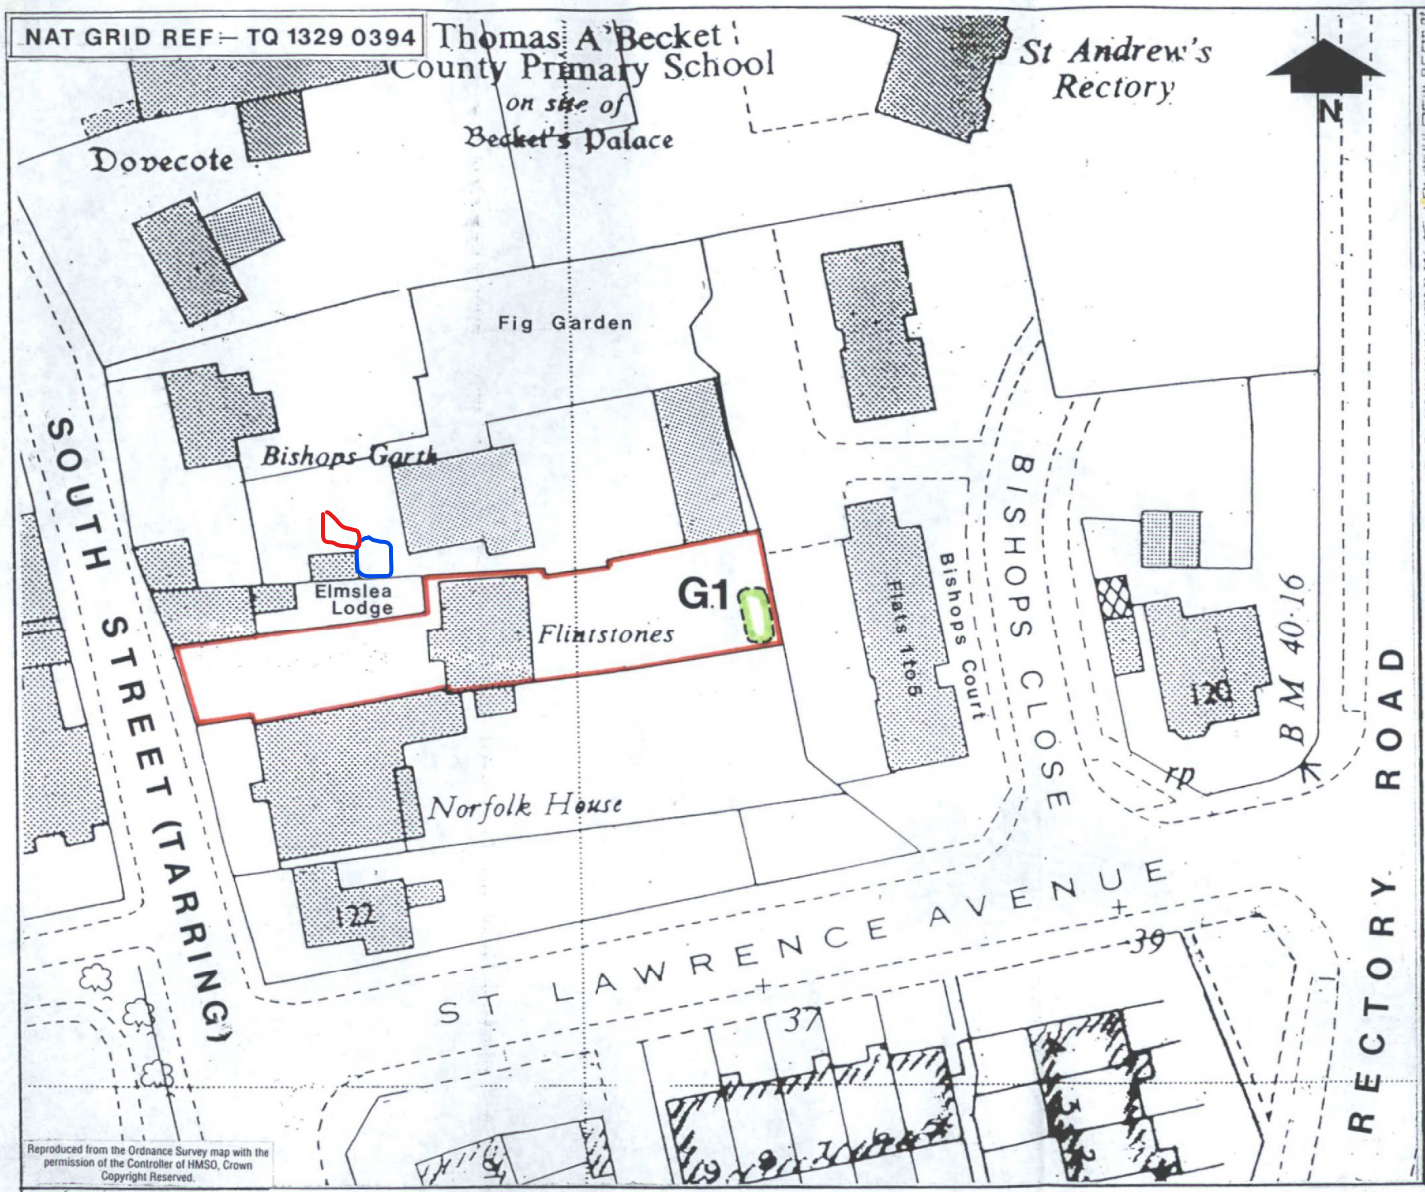


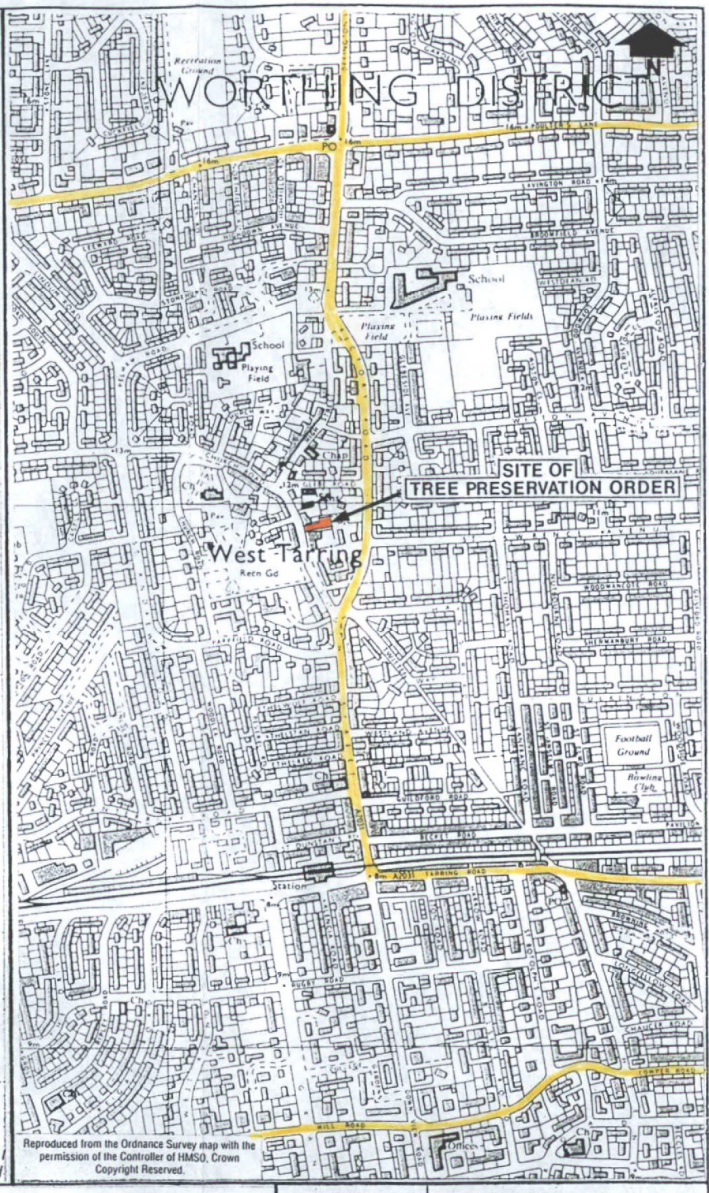

WORTHING BOROUGH COUNCIL

THE WORTHING TREE PRESERVATION ORDER No.23 1991

'Flintstones', South Street, Tarring.

DRG No.	DC 915 A3
SCALE	1:500 & 1:10000
DRAWN BY	J.B.H.
DATE	JULY 1991

A.D. CLARKE, BA., MA., M.R.T.P.I.
Borough Planning Officer
WORTHING

HEAD OF LEGAL SERVICES