BLOCK PLAN. SCALE 1:500

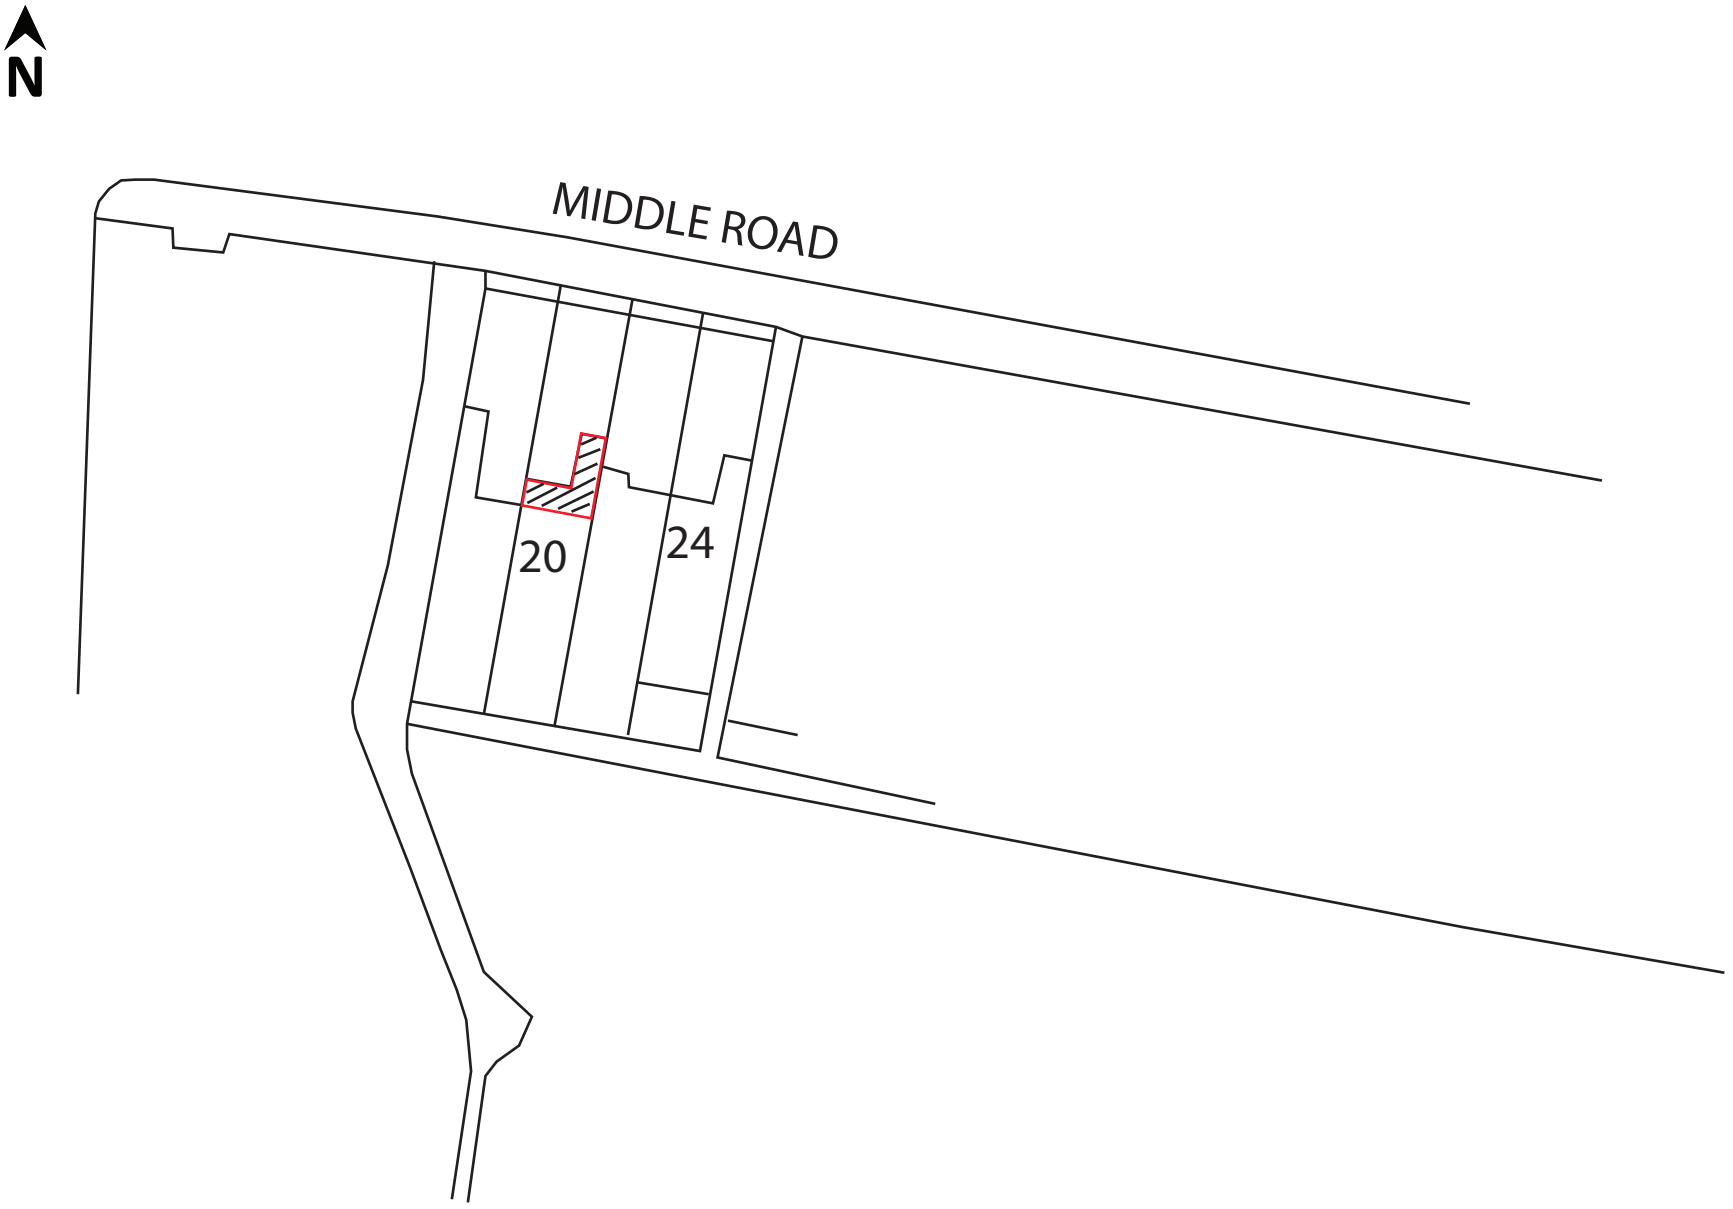


© copyright

ED63 ELEMENTAL DESIGN

elementaldesign63@gmail.com
07799 402 870
07754 093 904

20 MIDDLE ROAD
SHOREHAM BY SEA

**Drawing Title:**
**PROPOSED SITE BLOCK PLAN**

1:500 Scale Bar

5m | 10m | 15m | 20m

| BLOCK PLAN | SCALE | 1:500 | A4 | Drawing No.-.20MR.BP | Rev: | Drawn by - A.Ramus | Date: 12-08-2020 |
|---|---|---|---|---|---|---|---|