
ADUR & WORTHING PLANNING SERVICES
PLAN AWDM/1484/17
DATE VALID 29 SEP 2017

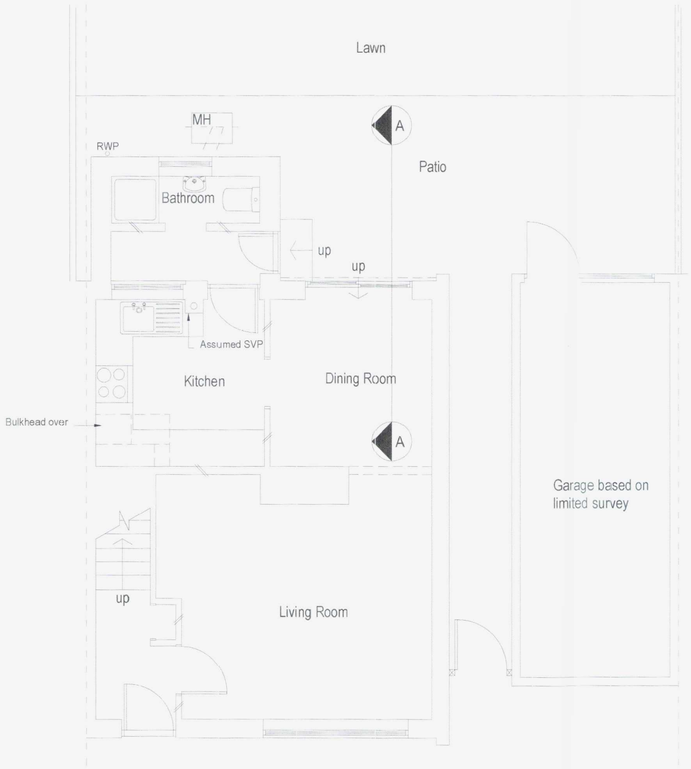

Existing Ground Floor Plan 1:50




Existing First Floor Plan 1:50




Existing Section A-A 1:50




Existing Side Elevation 1:100

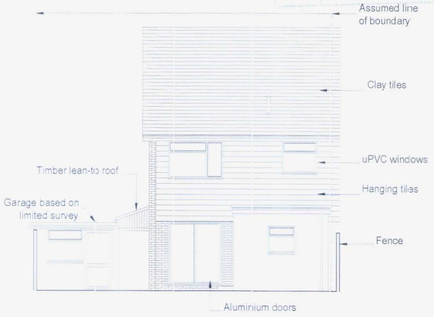


Existing Rear Elevation 1:100

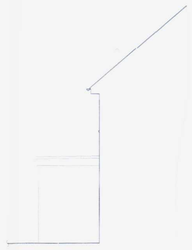

Existing Sectional Elevation 1:100

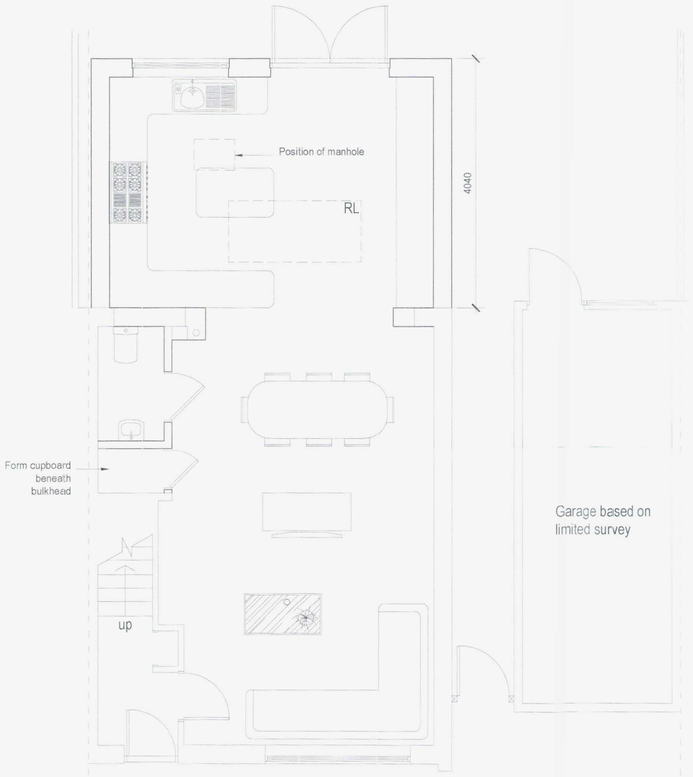


Proposed Ground Floor Plan 1:50

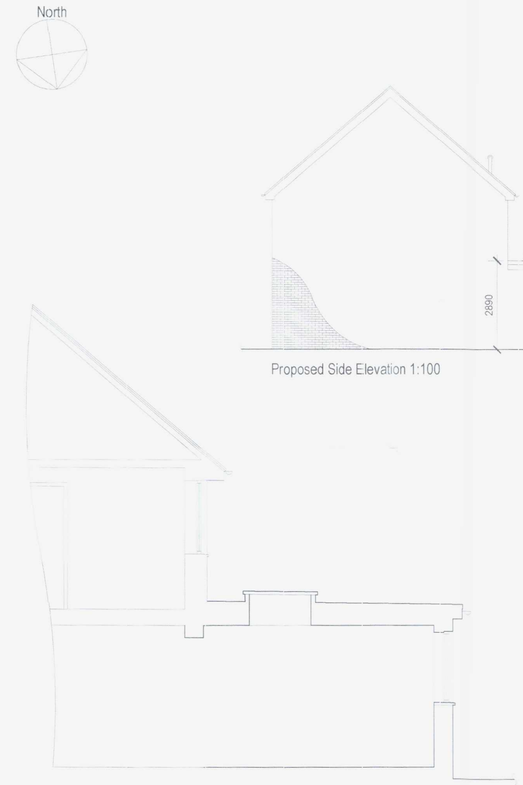


Proposed Section A-A 1:50


Proposed Side Elevation 1:100

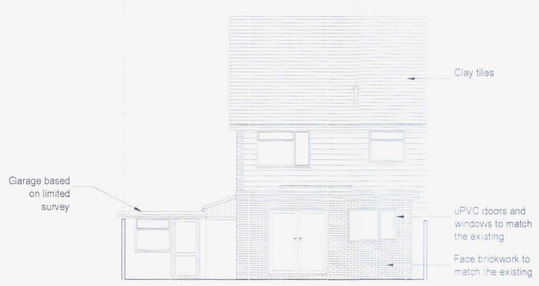

Proposed Rear Elevation 1:100

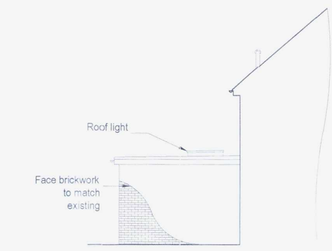

Proposed Sectional Elevation 1:100

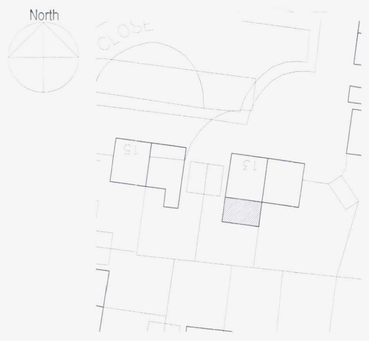

Block plan 1:500



Location plan 1:1250

1:500 0 10 20 30 40 50m

1:50 0 1 2 3 4 5 6 7 8 9 10m

1:1250 0 10 20 30 40 50 60 70 80 90 100m

1:100 0 1 2 3 4 5 6 7 8 9 10m

amendments

WOODHART LOFTS

client: Mr and Mrs Kemp

project: 13 Baytree Close
Shoreham-by-sea
West Sussex
BN43 6JN

project ref: W010 Drawing No: 01

drawing title: Existing and proposed plans, section and elevations

drawn by: C Mitchell / C Darby

date: Sept 17 scale: 1:50/100@ A1

www.bpmnet.co.uk
info@bpmnet.co.uk

Check all dimensions on site before all work is commenced

All goods materials workmanship to conform with current building regs BSS and COP's