ROOF PLAN 1:200

WAYNE GANDER MCIAT
Chartered Architectural Technologist
98 Durrington Lane
WORTHING
West Sussex
BN13 2RQ
M – 07808 887896
E – waynegander08@gmail.com

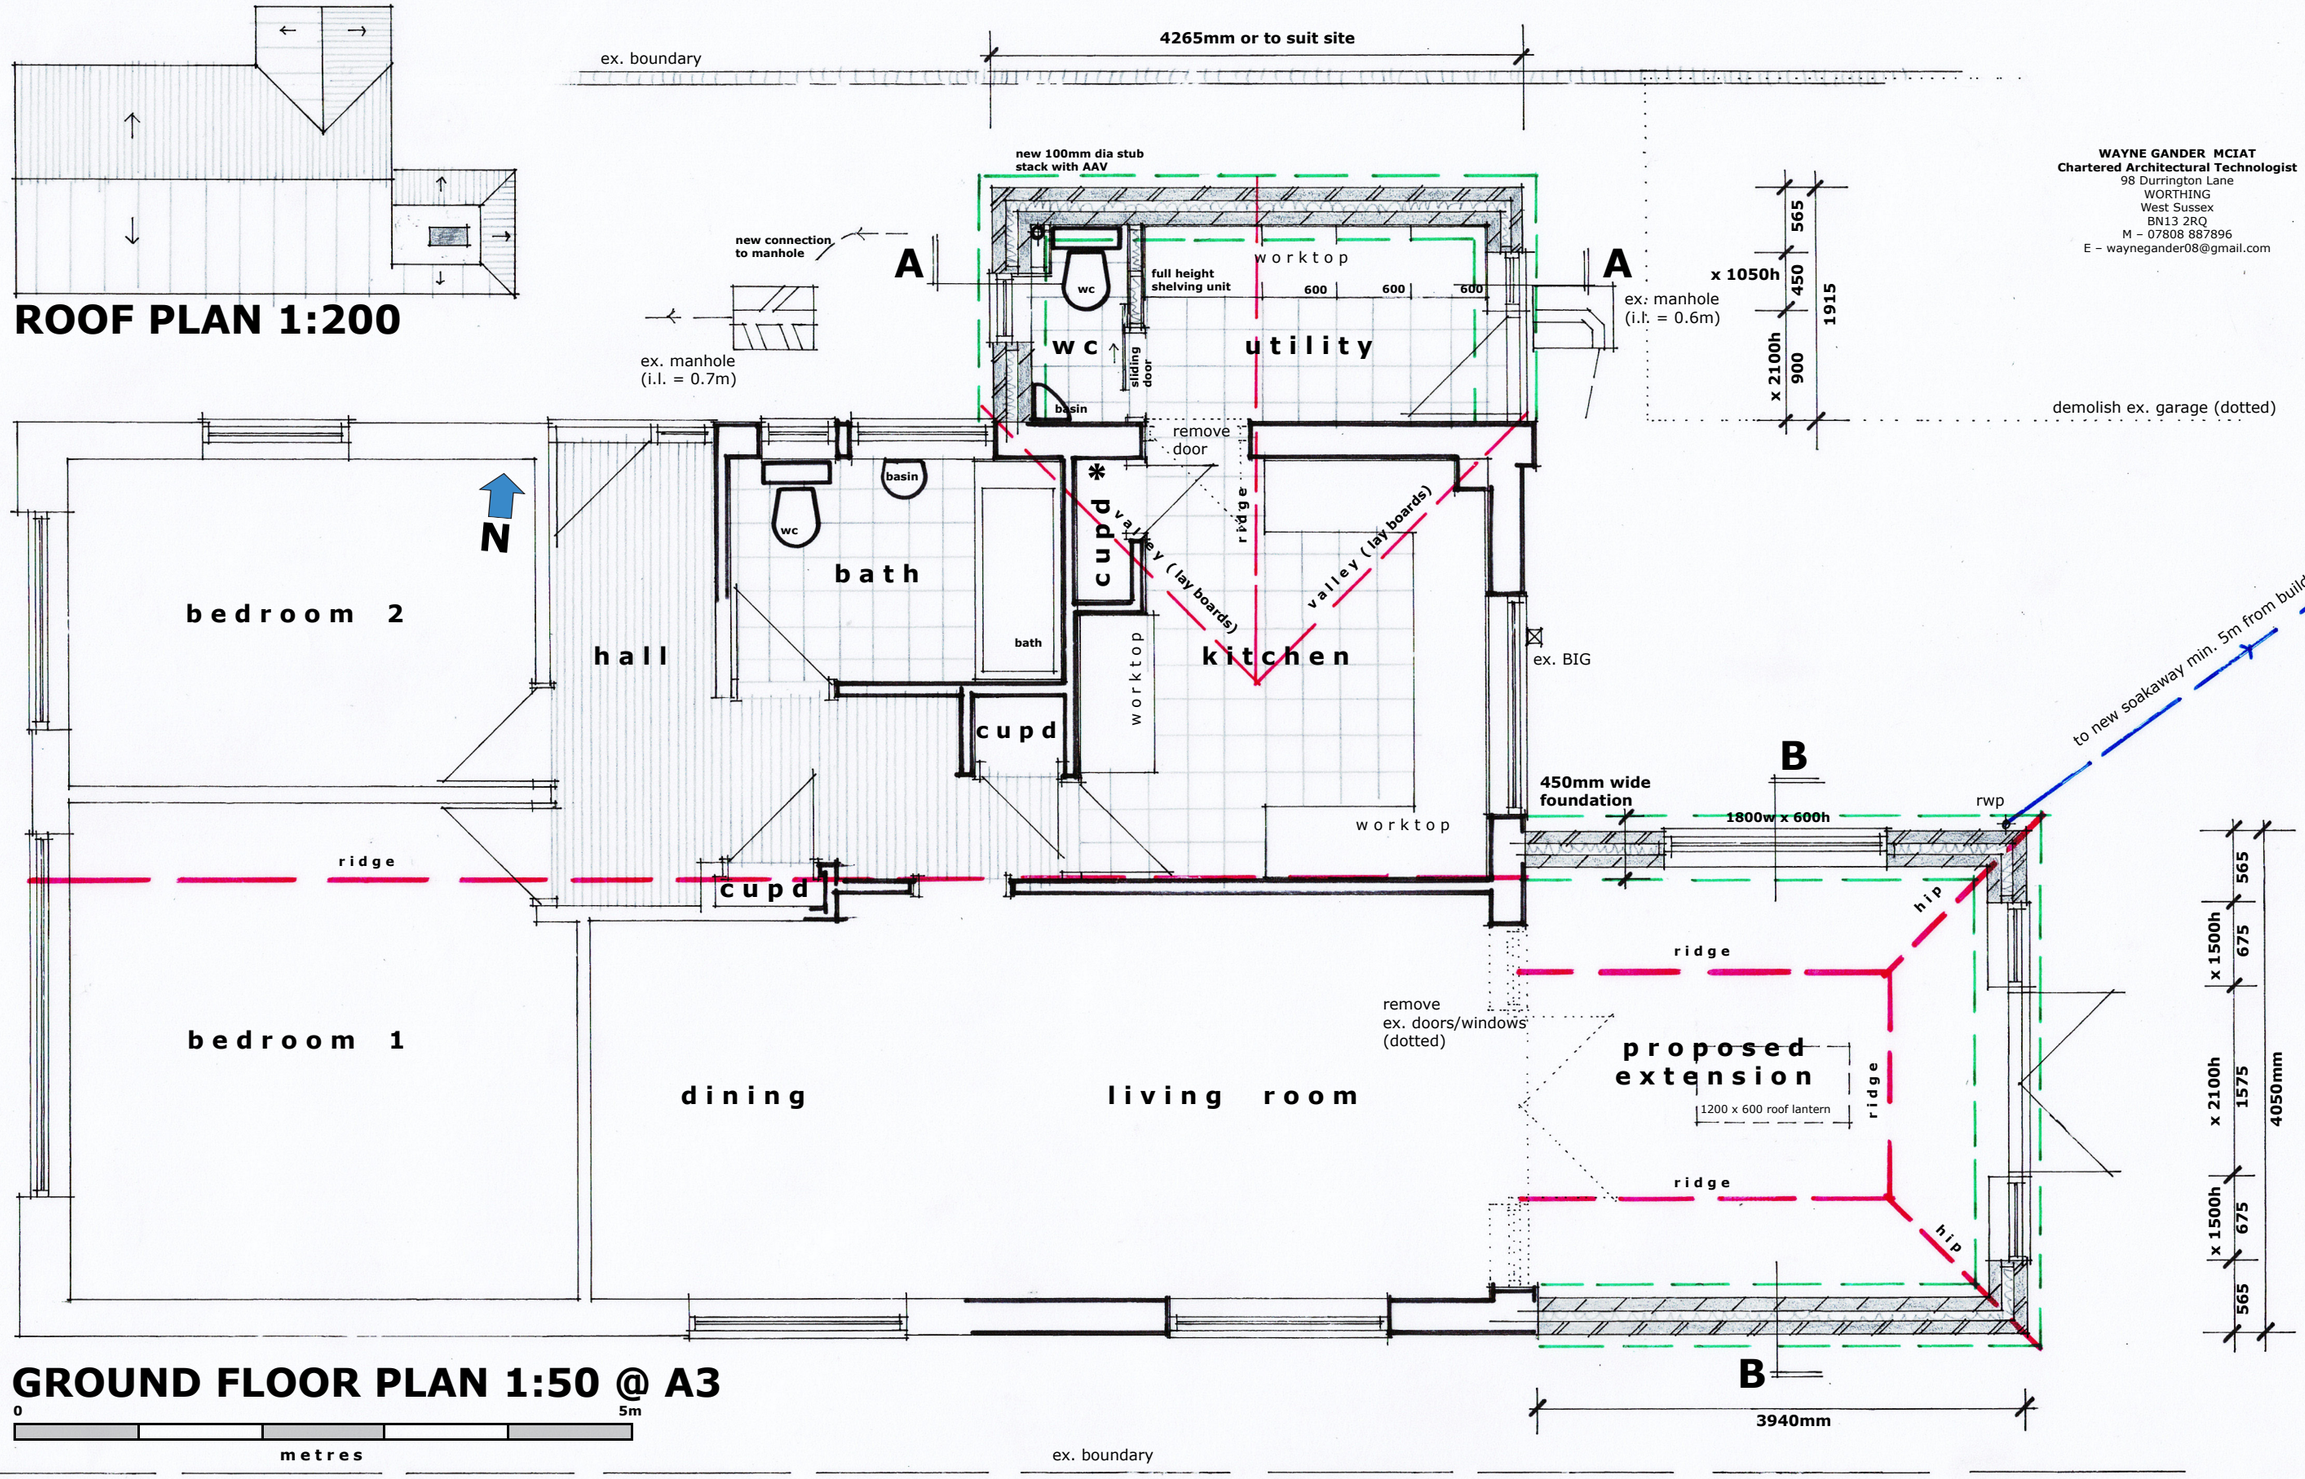

GROUND FLOOR PLAN 1:50 @ A3

0 5m
metres

✱ gas meter to be repositioned from kitchen larder to the front external corner of the bungalow

19 CRADOCK PLACE, WORTHING
Proposals WT/CP/02 Nov 2024

THIS DRAWING TO BE READ IN CONJUNCTION WITH THE STRUCTURAL ENGINEERS DETAILS & CALCULATIONS