
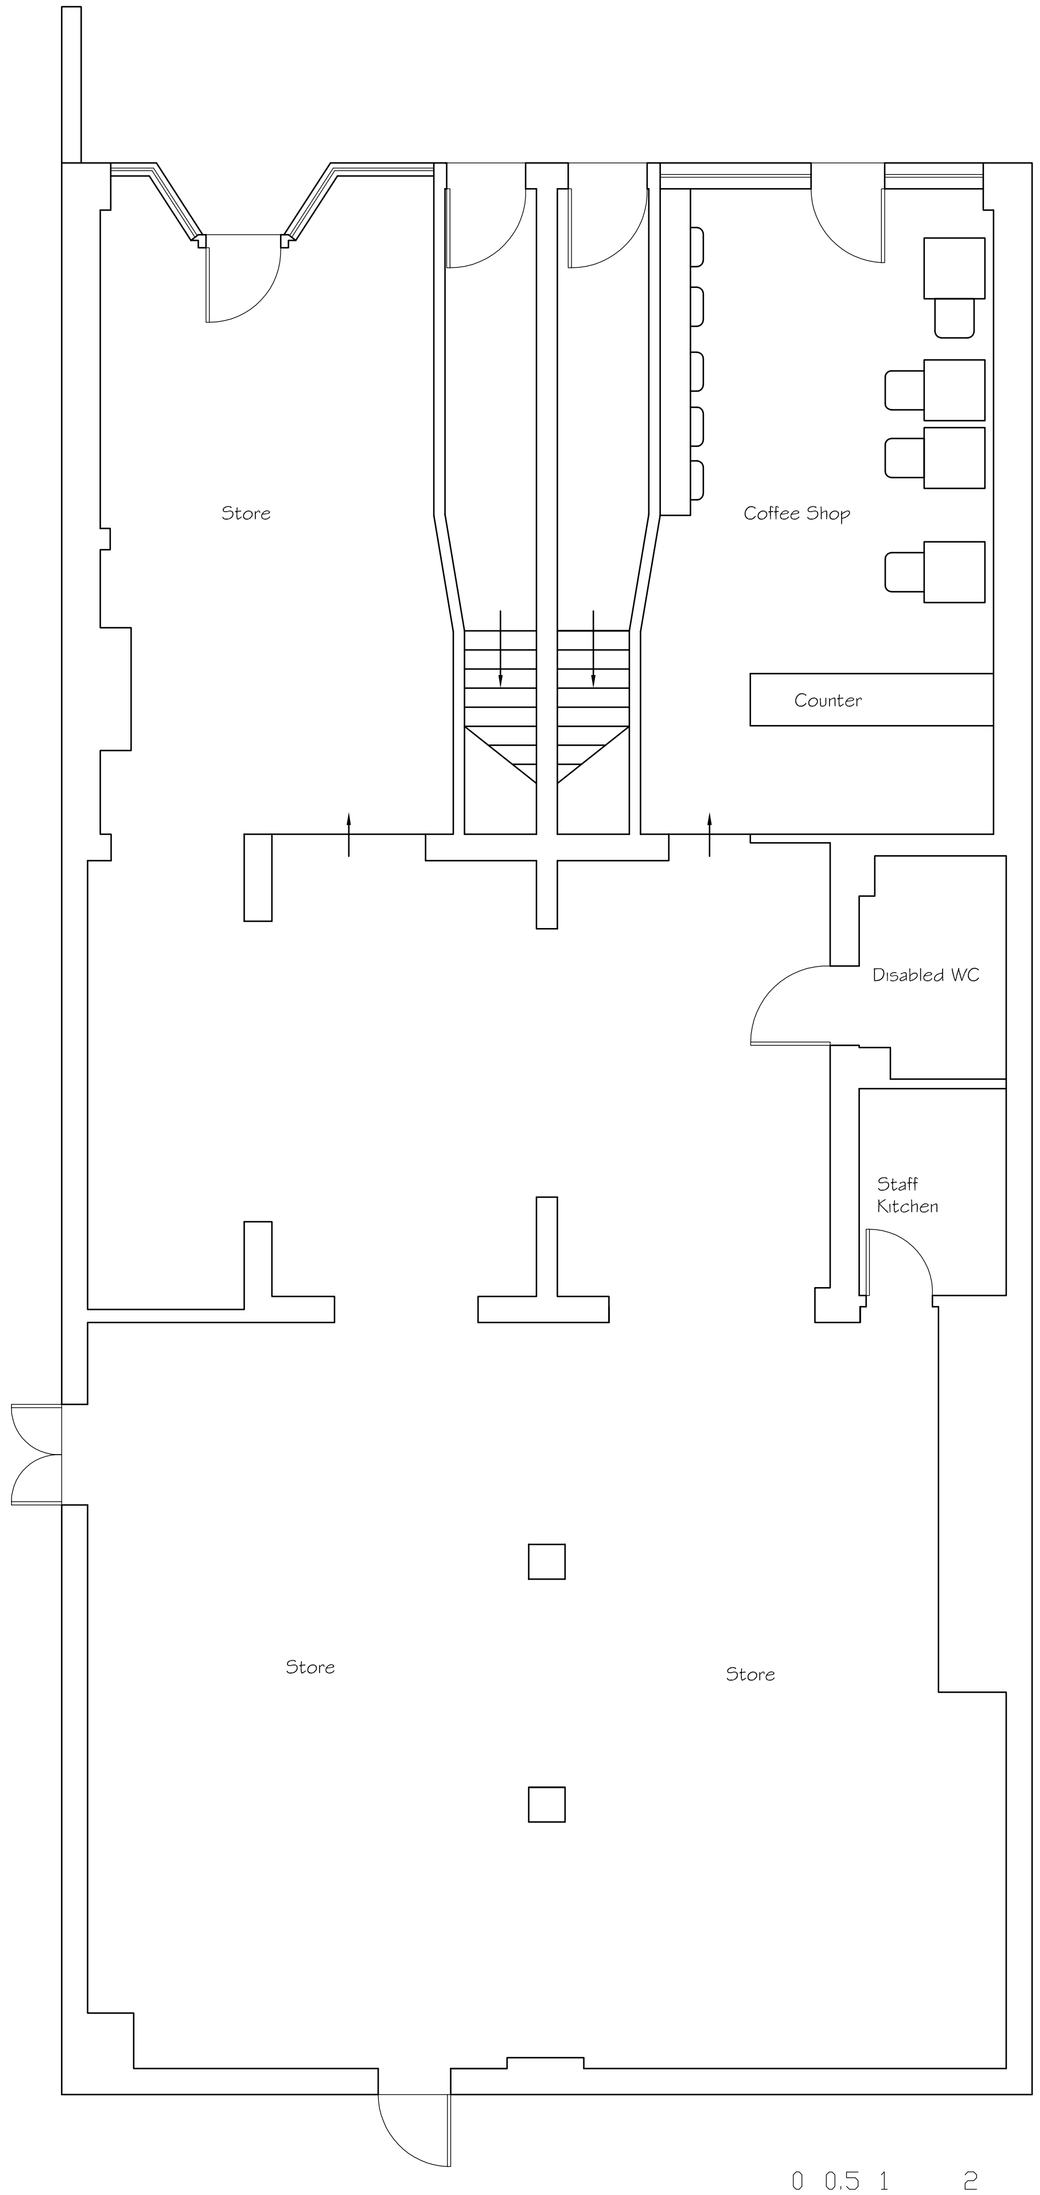


Existing Ground Floor Plan

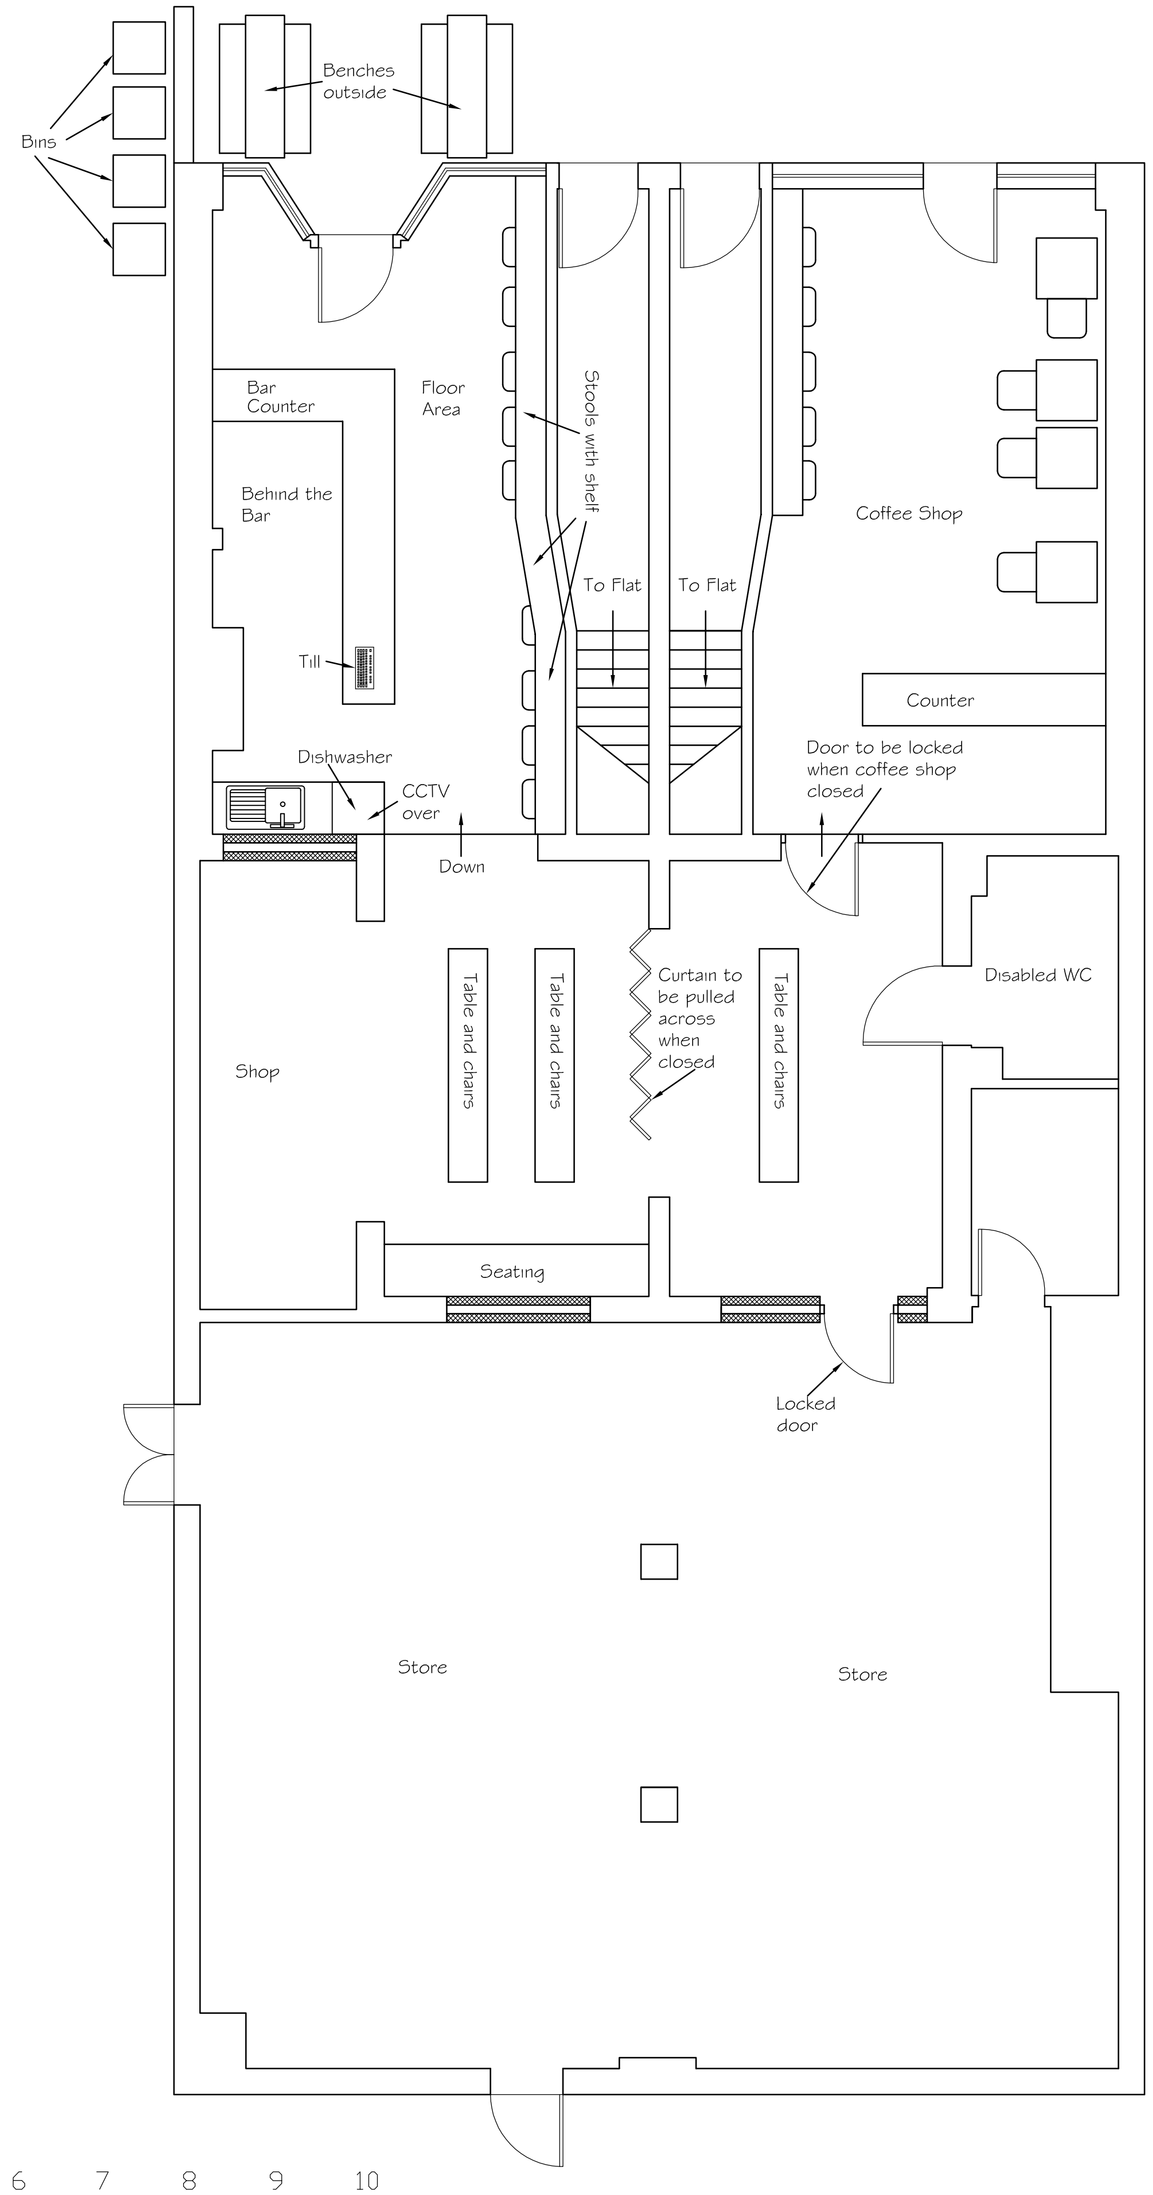

Proposed Ground Floor Plan

0 0.5 1 2 3 4 5 6 7 8 9 10

SCALE 1:50

Tony Rogers
Building Consultants
Address: 40 Dawn Crescent, Upper Beeding
West Sussex, BN44 3WH
Telephone: 01903 815225 Fax: 01903 815225

Rev.	Date:	Revision Description:
A	Nov 2024	Seating shown
B	Jan 2025	Alterations

Client: Gardner & Scardifield

Address: 84-90 South Street
Lancing
West Sussex
BN15 8AJ

Project: Proposed change of use to part of building

Scale: 1:50
Paper Size A1

Date: November 2019

Drawing No: 24/1593/01

Drawn By: AWR

Revision: B