513600.0

105100.0



105100.0

513600.0


Scale 1:1250

20 0 20 40 60 80 100

Metres

N

Production Date: 15 July 2024
Top Left: 513546 105136 Bottom Right: 513646 105036
© Crown copyright and database rights 2024 Ordnance Survey OS100035409.
Reproduction in whole or in part is prohibited without the permission of Ordnance Survey

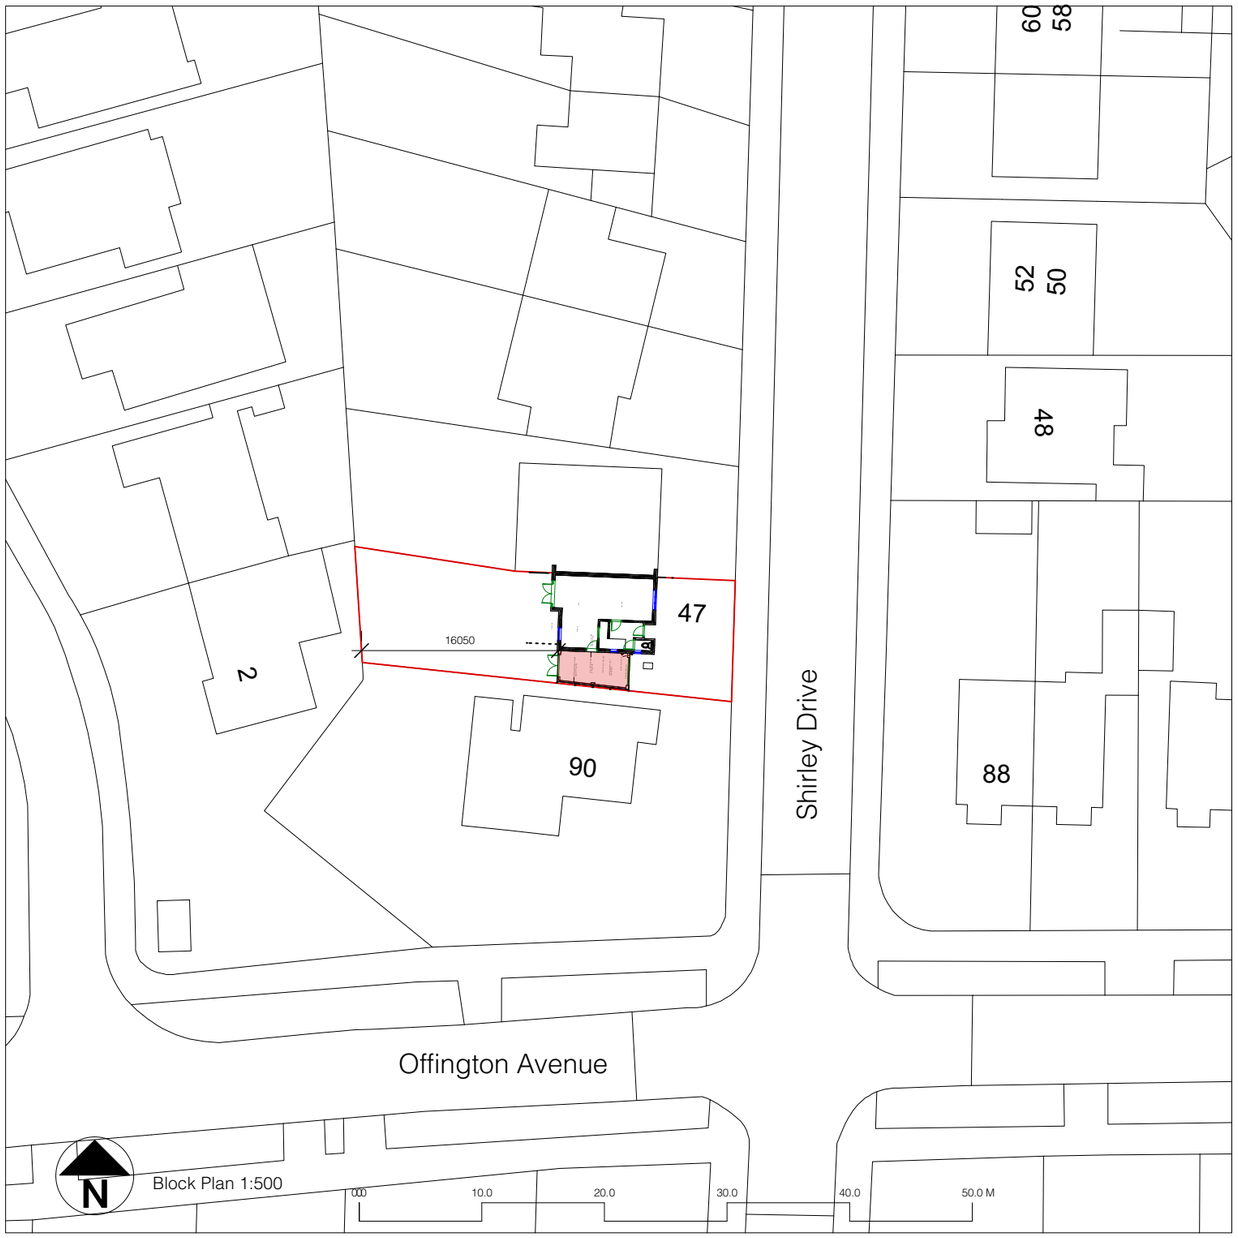

Sheet No. D 0724/702/01

Scales:
AS NOTED

Notes:
PLAN DETAILS FOR CERTIFICATE OF LAWFUL DEVELOPMENT ONLY DO NOT USE FOR CONSTRUCTION

Project Name:
New Garage
Certificate of
Lawful development

Date: 15/07/2024

Client:
Hall

Site Address:
47 Shirley Drive
Worthing
BN14 9AZ

PB PROPERTIES
the design to build on

Paul Maggs MCIAT

Hazelwood, Harbolets Road,
West Chltington RH20 2LG

Tel: 01798 813298

paul@pbproperties.co.uk
www.pbproperties.co.uk

Drawings produced using Vectorworks CAD. Only written dimensions to be respected. Copyright protected to PB Properties

CIAT
CHARTERED PRACTICE