
REMOVE OLD PRE FAB GARAGE

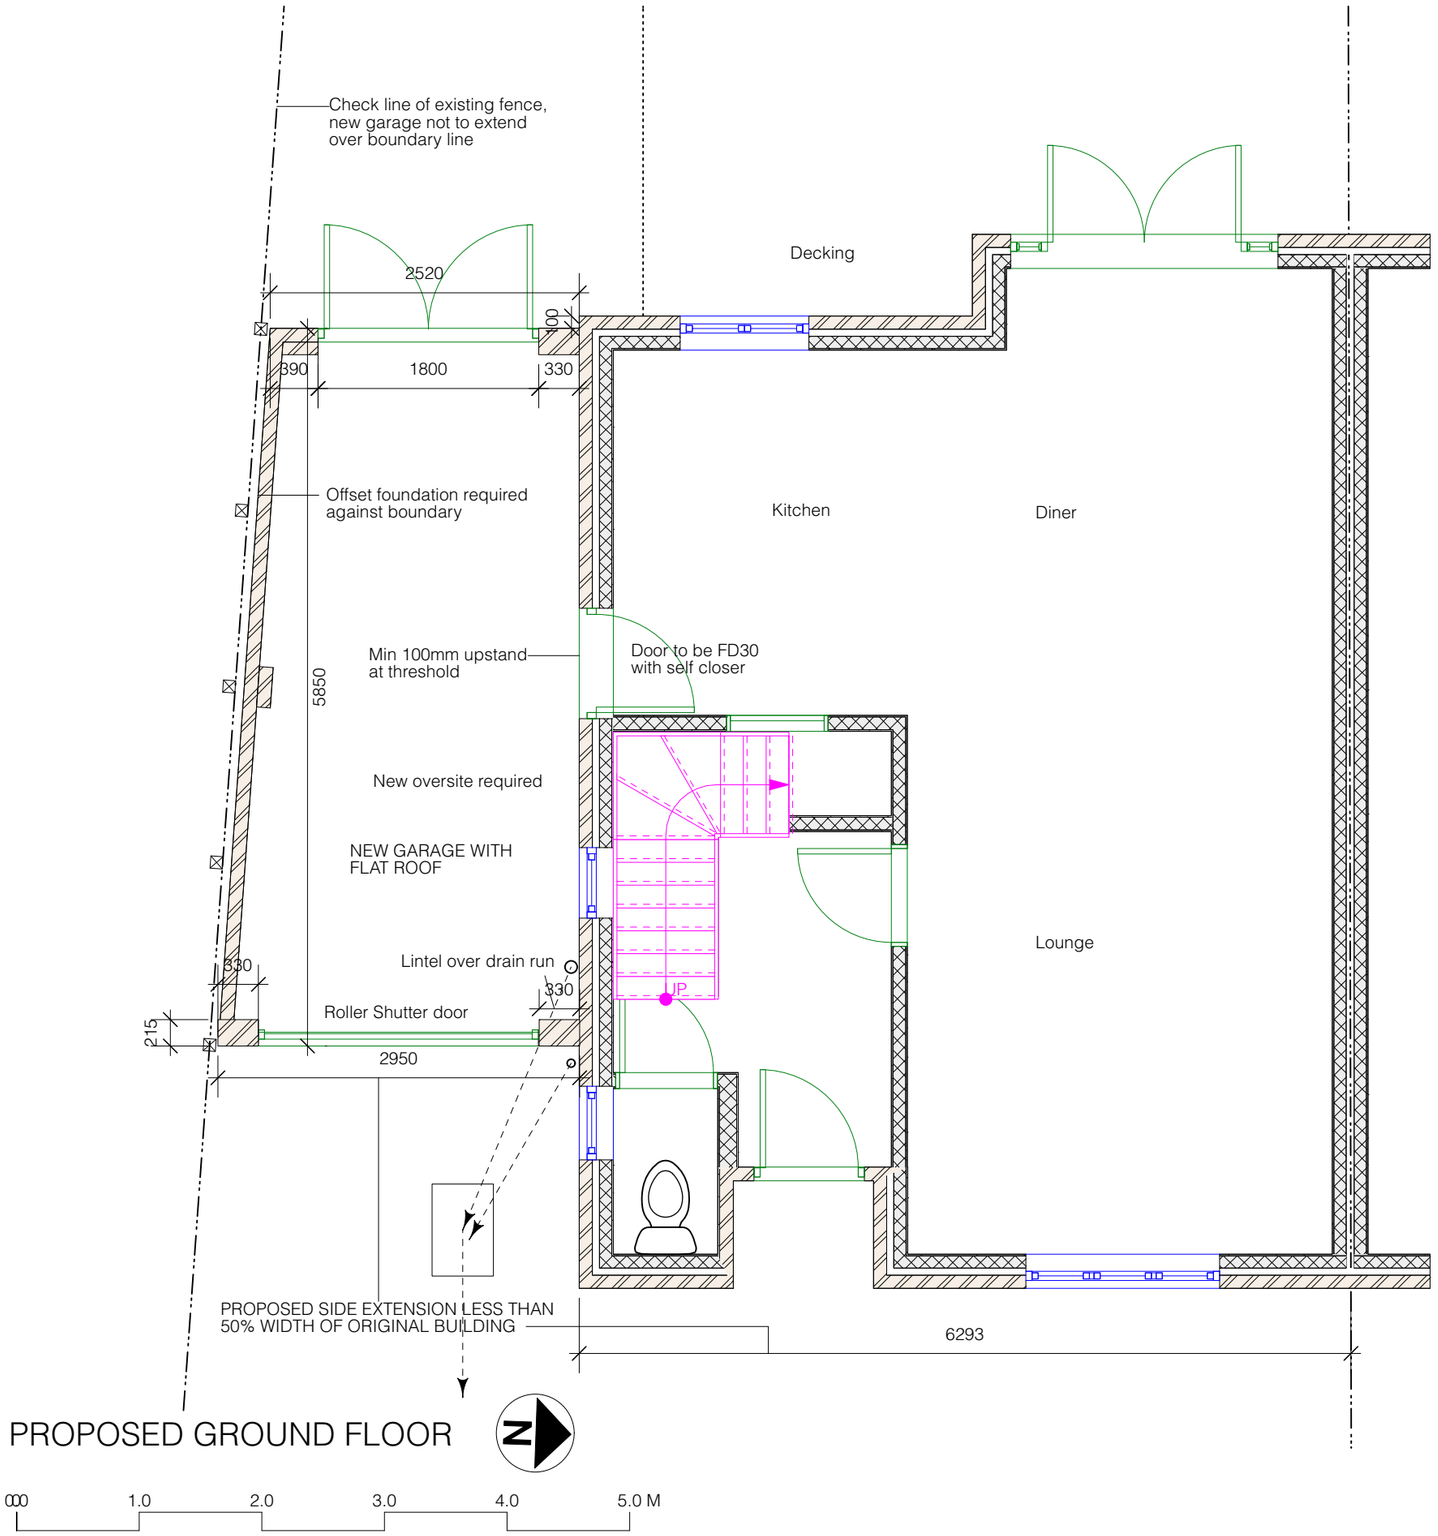

PROPOSED GROUND FLOOR

Sheet No. D 0724/702/03

Scales:
1:50

Notes:
PLAN DETAILS FOR CERTIFICATE OF LAWFUL DEVELOPMENT ONLY DO NOT USE FOR CONSTRUCTION

Project Name:
New Garage Certificate of Lawful development

Date: 15/07/2024

Client:
Hall

Site Address:
47 Shirley Drive
Worthing
BN14 9AZ

PB PROPERTIES
the design to build on
Paul Maggs MCIAT
Hazelwood, Harbolets Road, West Chiltington RH20 2LG
Tel: 01798 813298
paul@pbproperties.co.uk
www.pbproperties.co.uk

Drawings produced using Vectorworks CAD. Only written dimensions to be respected. Copyright protected to PB Properties

CIAT
CHARTERED PRACTICE