Form Ref. No. 572130

ADUR DISTRICT COUNCIL

Application to Carry Out Work on Trees

subject to a Tree Preservation Order / including trees in a Conservation Area (not subject to a Tree Preservation Order)

For the Council's use only
Application No ..... T/F
Date received 03 AUG 2007

Four copies of this form together with four copies of a site plan accurately identifying the trees affected by this application should be completed and returned to the Planning Officer. All measurements are to be given in metric (89/617 EEC Directive)

Applicant's Details

Title	Mr
Forenames	Howard
Surname	Bassant
Telephone	[redacted]
Email	[redacted]

Address	2nd floor Atrium Court
	The Ring
	BRACKNELL
	Berkshire
Postcode	RG12 1BW

Do you have an agent? Yes

Agent's Details

Title	Mr
Forenames	Dan
Surname	MacIntyre
Telephone	01908 302 649
Email	Dan.macintyre@rpsgroup.com

Address	RPS Group, Noble House
	Capital Drive
	Linford Wood
	MILTON KEYNES
Postcode	MK14 6QP

Application Details

Full address or location of the land to which this application relates.

Southlands hospital
Upper Shoreham road
Shoreham by sea

Particulars of applicants' interests in the land on which the trees are growing

Land owner

Tree Preservation Order

Title of the Tree Preservation Order, Planning Permission or Conservation Area:

THE Southlands Hospital

TREE PRESERVATION ORDER NUMBER 13.53/2/93 (SU)

(If you know the tree preservation order number enter here)

Work Details

Description of Trees:

(Give particulars of each tree, group of trees or woodlands together with the number of trees involved so that those involved can be easily identified).

Tree(s) Description	Number of Trees
Aesculus hippocastanum	1

Extent of operation (give details of the works for which permission is required):

40 - 50 % crown reduction of 1 (one) Aesculus hippocastanum

and Type of operation

Crown reduction

If applicable, state how the selective works are marked for identification purposes:

Tree marked as T-858 on plan and tagged on site.

For what reason is the application made?

The location of the tree is on a main access route and parking bays. There is multiple pruning wounds with cavitys and decay evident. there is also a cavity between the buttress flare on the west side with advanced decay and psuedosclerotial plating visible. Soil has also been deposited on the west side of the tree from nearby site clearance. The decay pathogen Kretzschmaria duesta is also present on the tree.

Have you/the applicant any proposals for replanting? No

If 'Yes', please give details (see note(d))

N/A

I/We apply for permission to carry out works to the trees described in this application and indicated on the attached plans.

Signed: ..... Date: .....

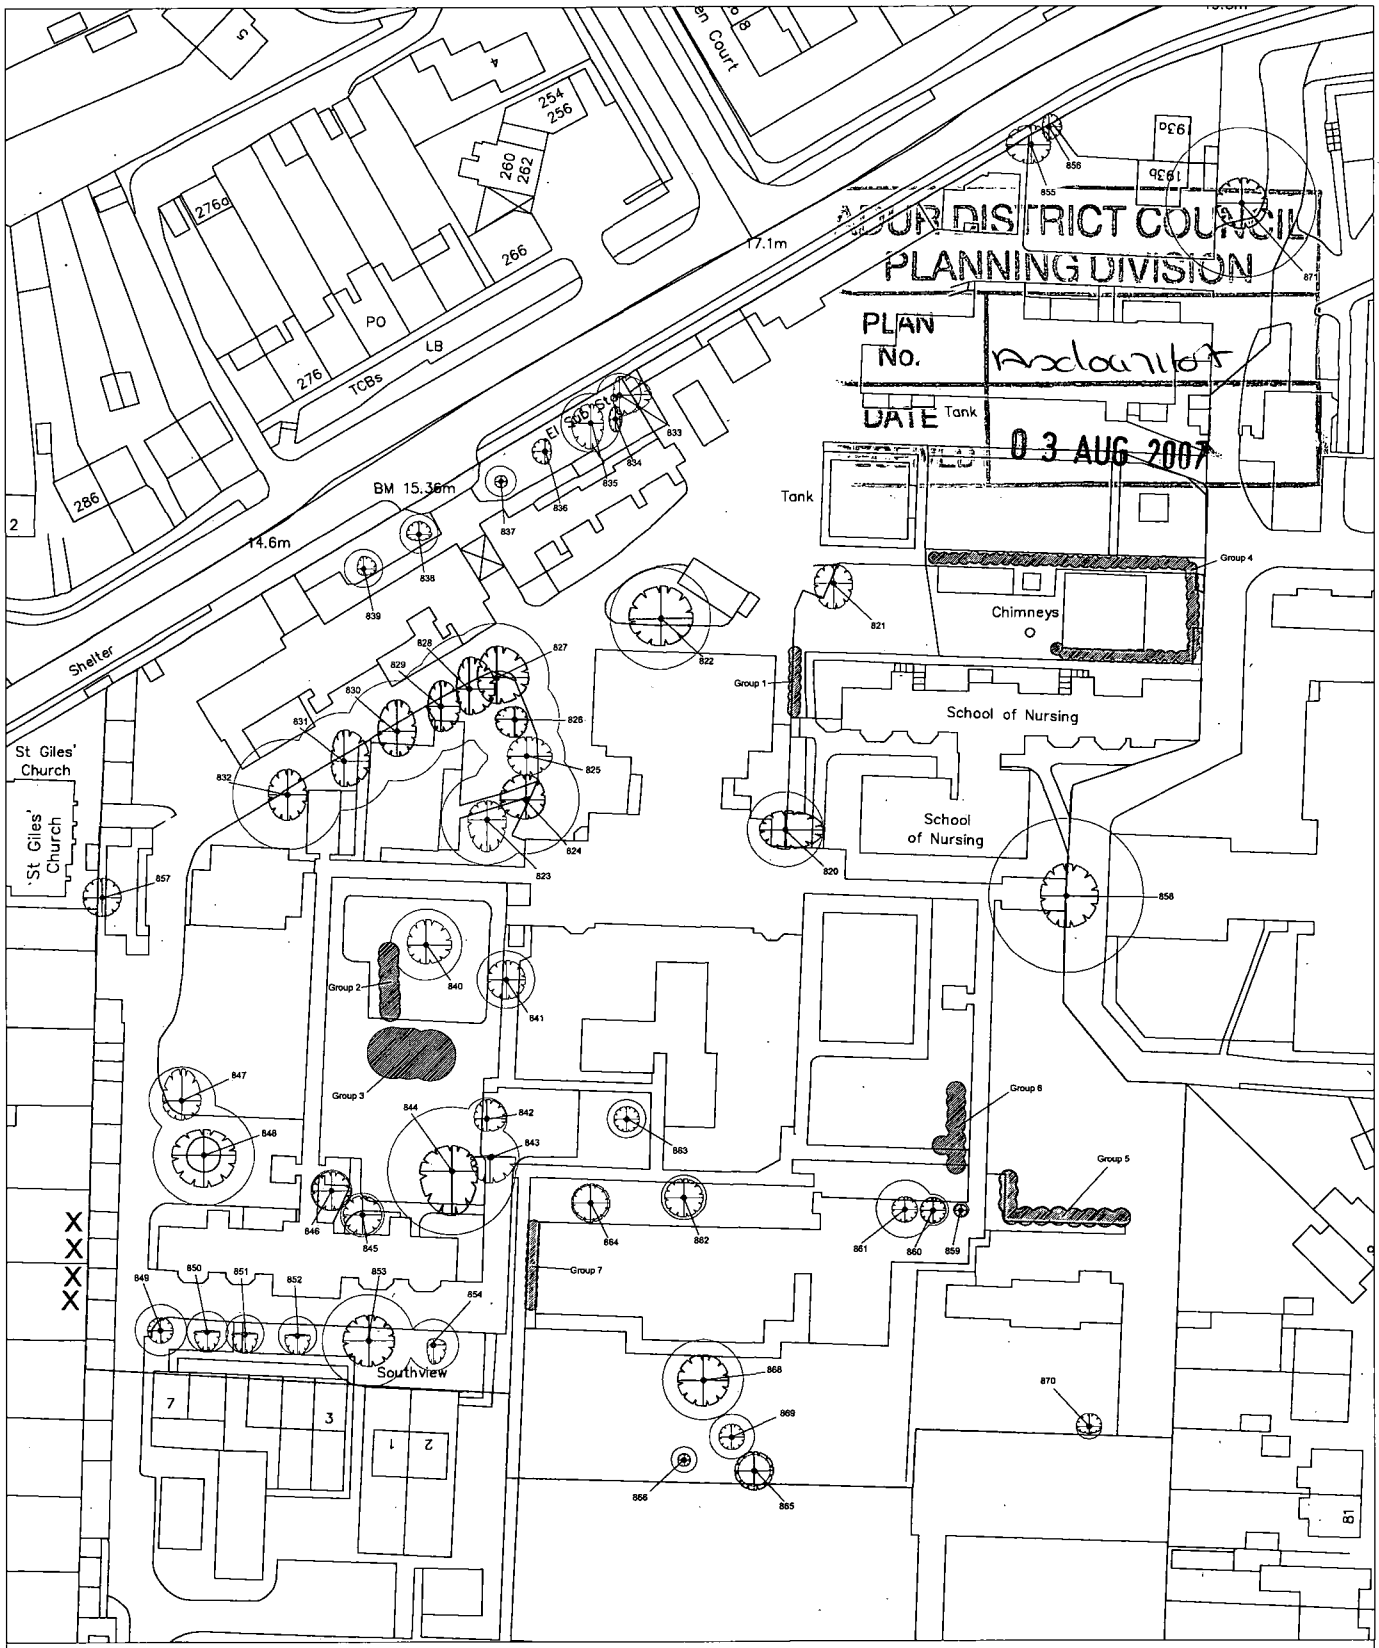

RPS

English Partnerships

Noble House Capital Drive Linford Wood Milton Keynes MK14 6QP
T 01908 666998 F 01908 666999 E wallish@rpsgroup.com Www.rpsgroup.com

Client: - English Partnerships

Project: Southlands Hospital JMK 3542

Title: BS 5837 Arboricultural Constraints Plan

Date: 17/04/07 Scale: 1:1000 Original Paper Size: A1

Drawn: NES Checked: - Job Ref: JMK3542

Figure Number: 001 Rev: 0

Status: Final

Notes: Contractors are not to scale from this drawing. All dimensions to be checked on site and any discrepancies, ambiguities and/or omissions between this drawing and information given elsewhere must be reported to this office. If in doubt, ask.

Legend

- Tree Position with Canopy Spread plus BS5837 Category A1, A2 or A3
- Tree Position with Canopy Spread plus BS5837 Category B1, B2 or B3
- Tree Position with Canopy Spread plus BS5837 Category C1, C2 or C3
- Tree Position with Canopy Spread plus BS5837 Category R
- 202 Tree Number
- Root Protection Area - Based on Simple Radius from Tree
- Position of BS5837 Category C Tree Group
- Position of BS5837 Category R Tree Group
- Site Boundary