ADUR DISTRICT COUNCIL

Adur District Council

Town and Country Planning Act 1990

Office use
App
Date Rec
Fee

Householder's planning application form

Use this form to apply for planning permission to extend or alter your house or flat, to build a garage or other structure on your property or to create access for a vehicle onto a classified road (please read note 9).

Please read the notes before you fill in this form.

1 Please give the address of the property to be altered or extended

57 PENHILL ROAD
LANCING
BN15 8HB

2 Type of property (please tick)

Detached House ☐ Terraced House ☐ Other (please give details) ☑

Semi-detached House ☐ Flat ☐ END OF TERRACE

3 Please describe the development you are applying for

DROP KERB & CROSSOVER

4 Applicant (in block capitals)

Full name :	MR JOHN COOMBES
Address (including postcode):	57 PENHILL ROAD LANCING BN15 8HB
Phone Number:	01903 761574
Home:	
Work:	
Extension:	
Fax Number:	

Agent (if any)

Full name :	
Address (including postcode):	
Phone Number:	
Home:	
Work:	
Extension:	
Fax Number:	

5 Please enclose four copies of this form and four sets of plans.
Please number:

- Location plan
- Block plan
- Floor plan
- Elevations
- Other

Plan number	Scale
PEN 01	1:1250
PEN 01	1:500

6 Will the development involve cutting down any trees? Yes ☐ No ☑
If Yes, please show these clearly on the plans.

7 Will the development (including any new or altered access) affect a public footpath or any other public right of way? Yes ☑ No ☐

8 Does this application require a fee? (See note 3) Yes ☑ No ☐

If "No", please tick the option that applies (See note 4) A ☐ B ☐ C ☐

If "Yes", please state the fee enclosed (See note 4) £135

Signature: [signature] Date: 30/11/06

Please print your name: MR J COOMBES

Certificate under Article 7 of the Town and Country Planning General Development Procedure Order 1995

If anyone else owns the land or part of the land to which this application relates, you must complete Certificate B which you can get from the Planning Section. You must also tell the owner of the land about this application by serving a notice on them. If you own all of the land, you must complete Certificate A below.

Certificate A

I confirm that:

- Nobody except the applicant was the owner of any part of the land on the beginning of the period of 21 days before the date of this application and
- none of the land to which the application relates is, or forms part of, an agricultural holding.


Signature: [signature] Date: 30/11/06

Please print your name: MR J COOMBES

57 PENHILL ROAD PEN 01




LOCATION PLAN 1:1250

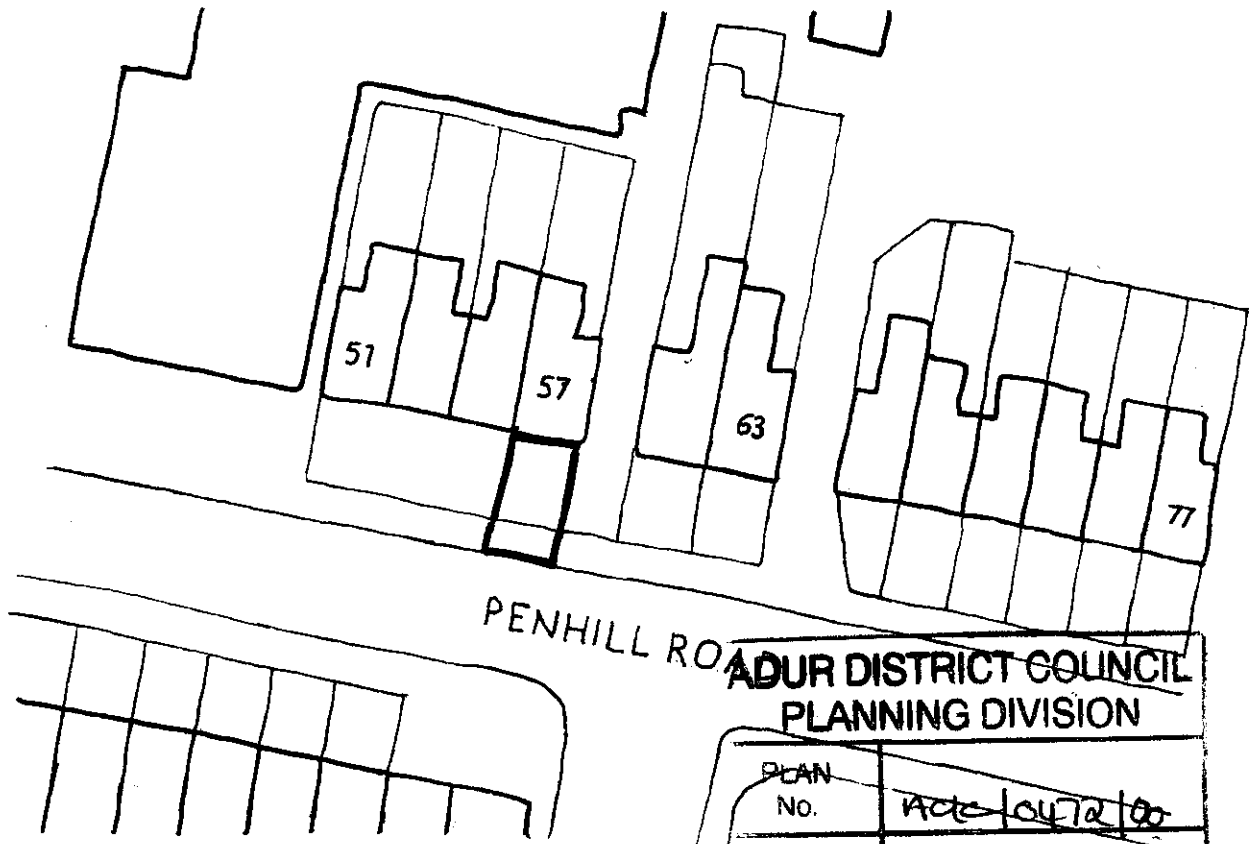

BLOCK PLAN 1:500

ADUR DISTRICT COUNCIL
PLANNING DIVISION
PLAN No. ACC/0472/06
DATE RECEIVED 5 DEC 2006

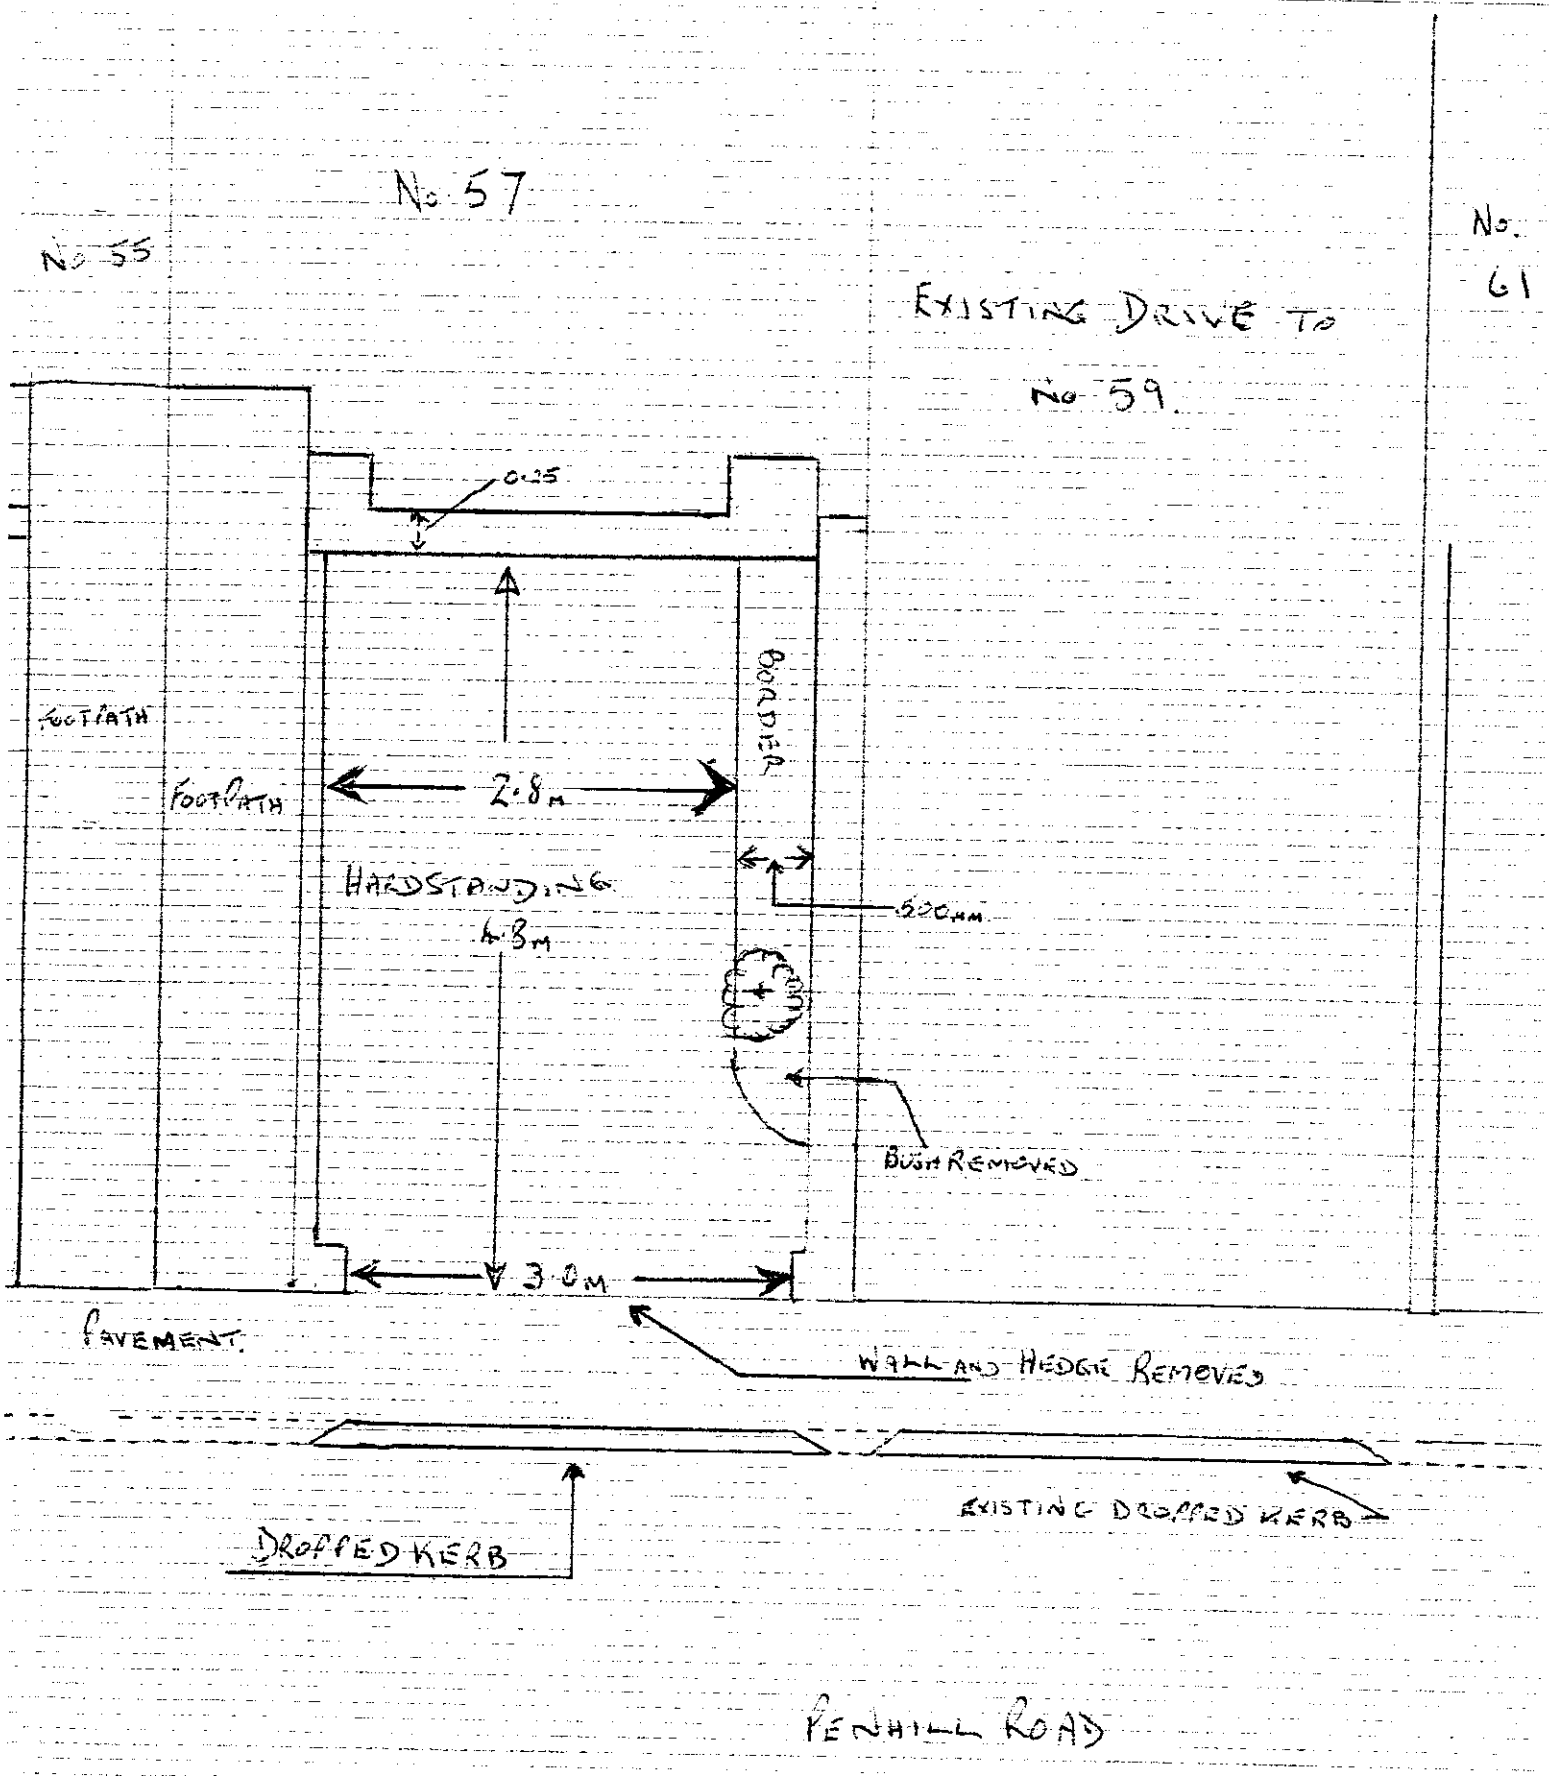

ADUR DISTRICT COUNCIL
PLANNING DIVISION

PLAN No.	AA/C/0472/06
DATE RECEIVED	5 DEC 2006