
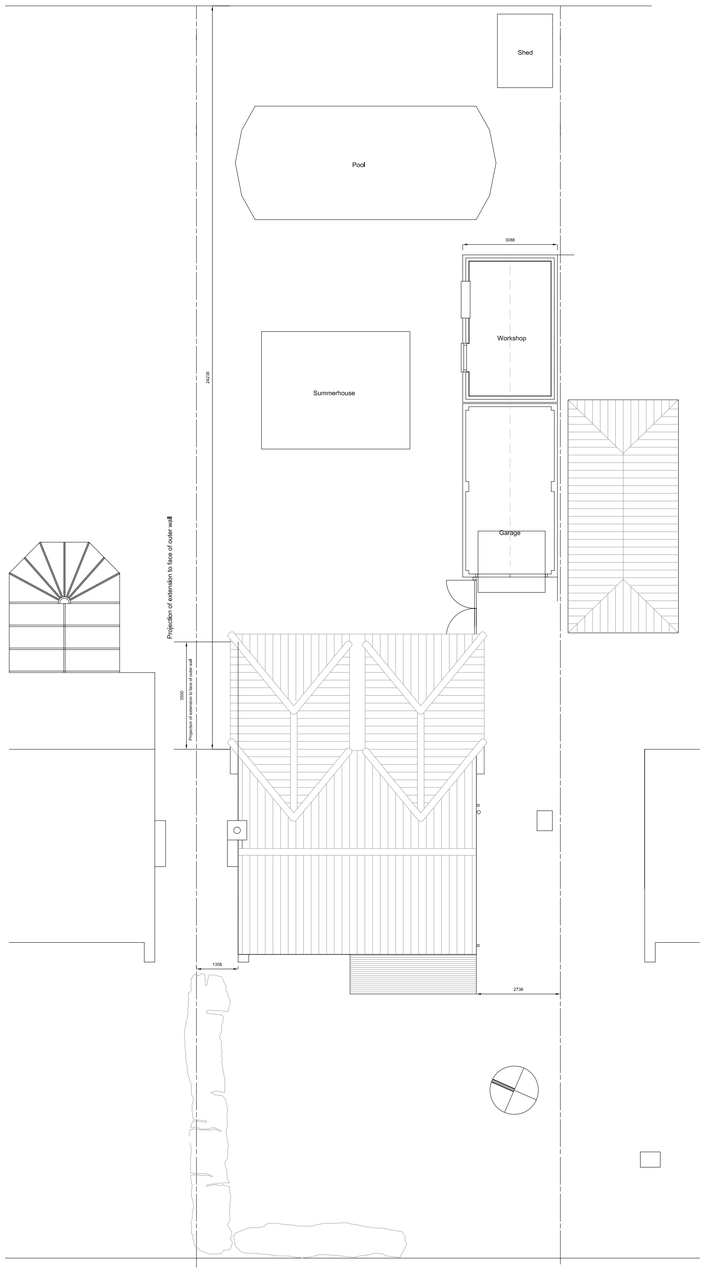



BLOCK PLAN 1:100

1m 0 1m 2m 3m 4m

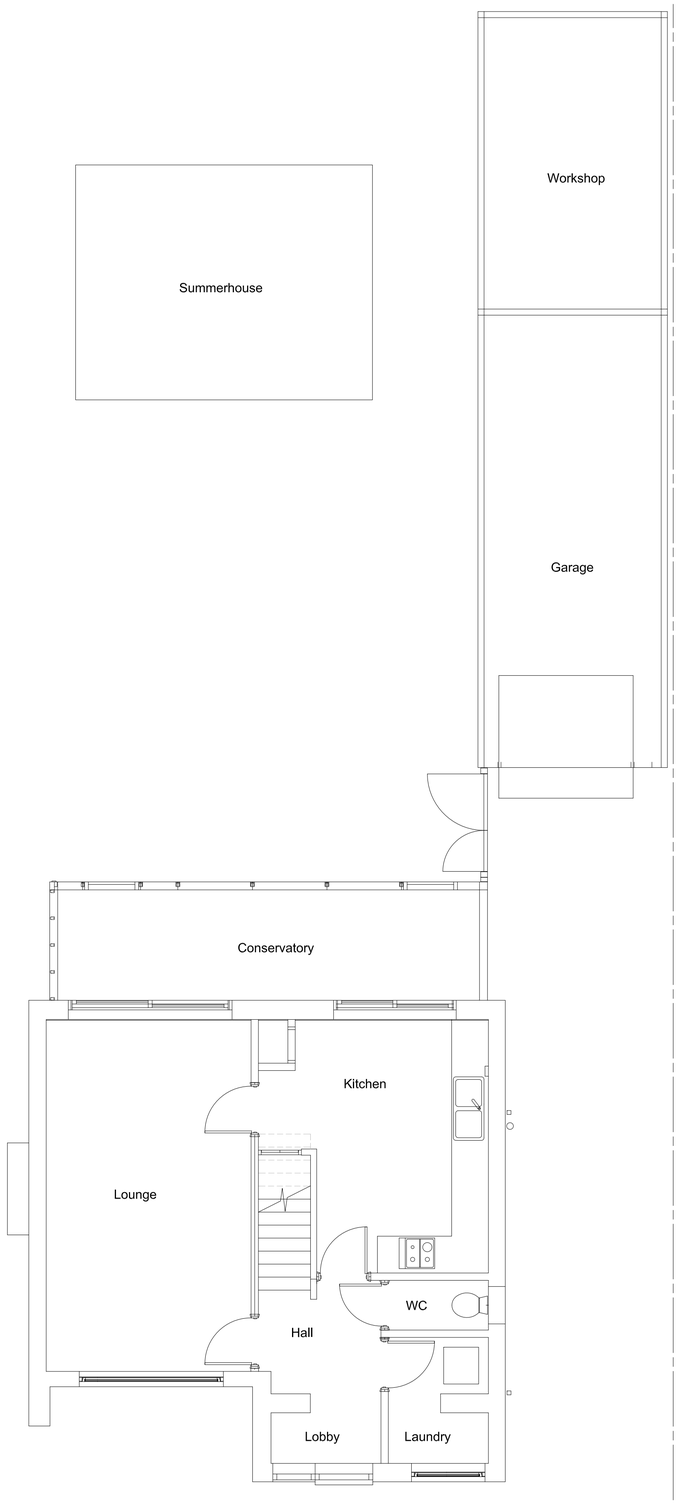

EXISTING GROUND FLOOR PLAN 1:50

1m 0 1m 2m 3m 4m

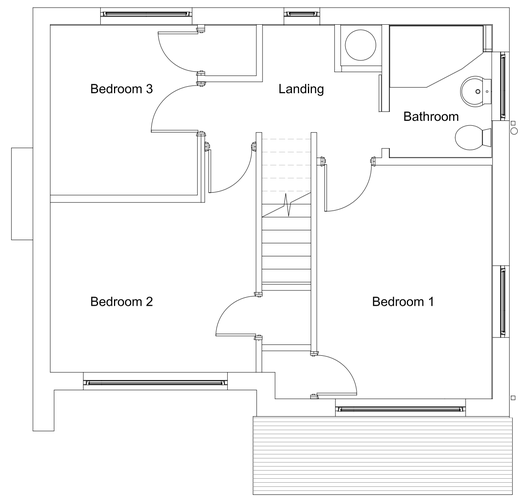

EXISTING FIRST FLOOR PLAN 1:50

Notes

Amendments

Rev	Date	Drawn	Remarks
A	03.02.11	GTM	Plans, Elevations and Sections amended to reduce extension to 3.5 M with hipped roof.

GMA Architects + Designers
Argosy House Collins Court High Street Cranleigh Surrey GU6 8AS
Tel: 01483 277110
Fax: 01903 820753

project
146 Western Road Sompting BN15 9TY

client
D Bettelley

drawing title
Survey Plans

drawn GTM

design ©

date 12th December 2010

drawing no. **1006/01**

rev. A

scale 1:100 & 1:50

all dimensions must be verified by the contractor before commencing any operation or fabrication

no dimension to be scaled