

PROPOSED NORTH ELEVATION 1:100



PROPOSED WEST ELEVATION 1:100



PROPOSED EAST ELEVATION 1:100

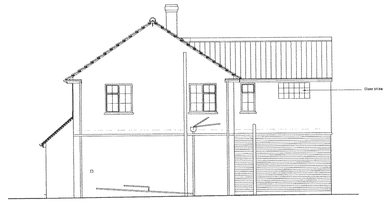

PROPOSED SOUTH ELEVATION 1:100

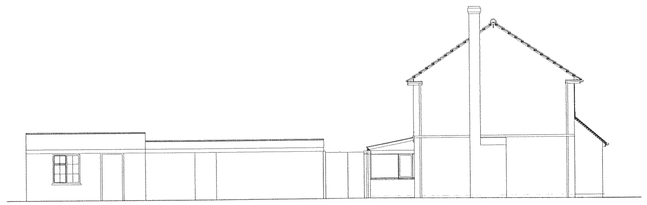

EXISTING NORTH ELEVATION 1:100



EXISTING WEST ELEVATION 1:100



EXISTING EAST ELEVATION 1:100

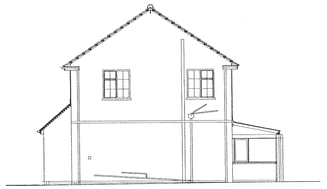

EXISTING SOUTH ELEVATION 1:100

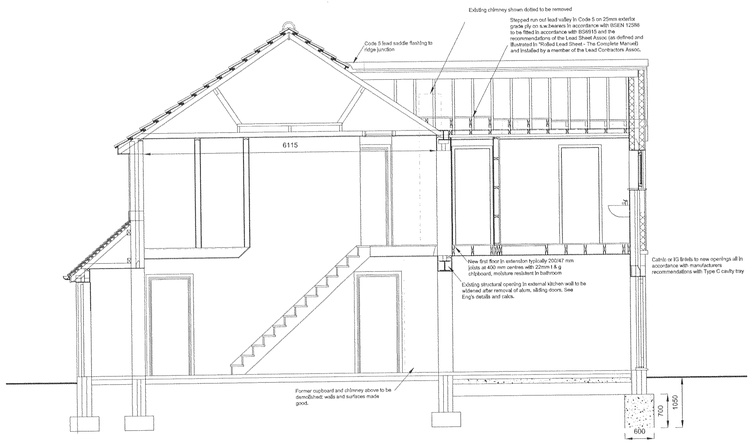

PROPOSED SECTION A - A 1:50

Floor build up in extension: 100 mm concrete slab on 1200 g polythene DPM on well consolidated and blinded hardcore. 80 mm rigid Celotex or Kingspan insulation on 2 coat RW, with 500 g polythene separating sheet to prevent screed migration. 65 mm pre-mixed self levelling screed with 15 mm floor finish zone for boards or ceramic on adhesive screed. All to line through with existing house floor finishes.

PLANNING DIVISION
PLAN No.
DATE RECEIVED 07 JAN 2011

1m 0 1m 2m 3m 4m

GMA Architects + Designers
Argosy House Collins Court High Street Cranleigh Surrey GU6 8AS
Tel: 01483 277110
Fax: 01903 820753

project
146 Western Road Sompting BN15 9TY

client
D Bettelley

drawing title
Proposed Elevations & Sections (Planning)

drawn GTM
design ©

date 12th December 2010
drawing no. **1006/03**
scale 1:100 & 1:50

rev.

all dimensions must be verified by the contractor before commencing any operation or fabrication

no dimension to be scaled