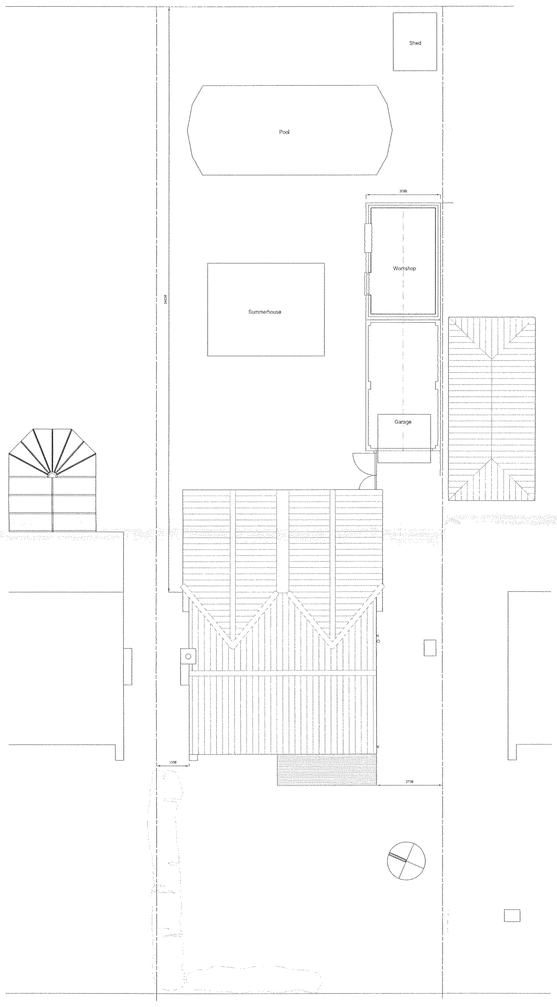

BLOCK PLAN 1:100

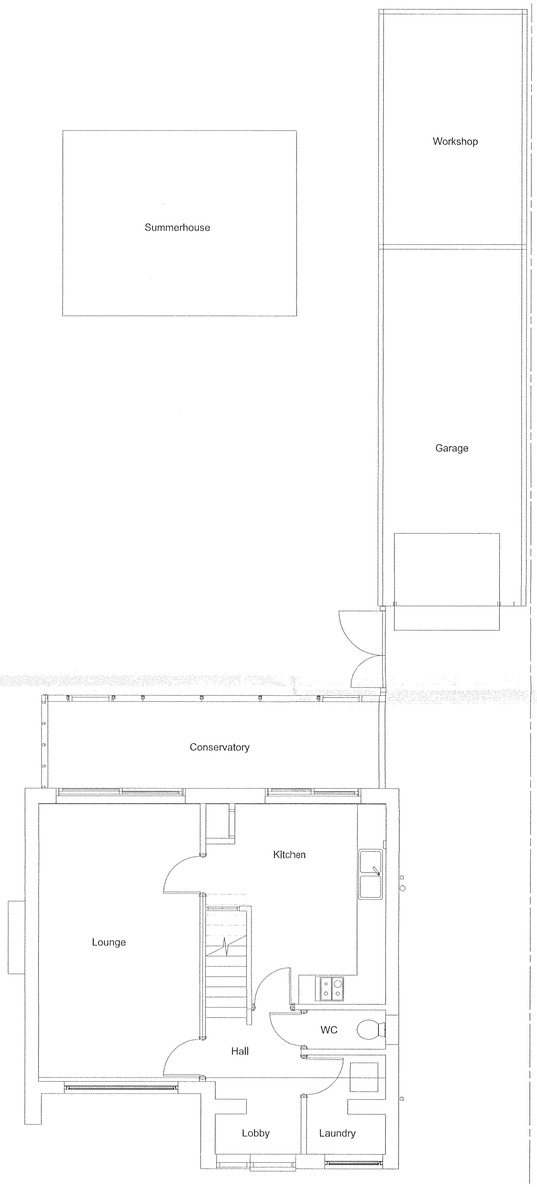

EXISTING GROUND FLOOR PLAN 1:50

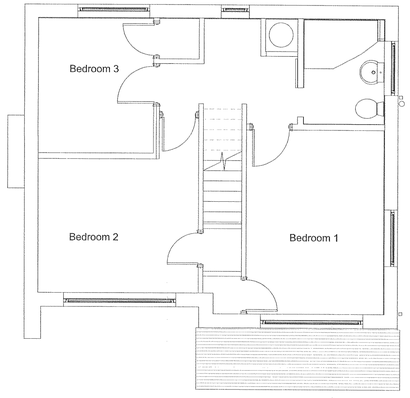

EXISTING FIRST FLOOR PLAN 1:50

PLANNING DIVISION
PLAN No. Dodoccelli
DATE RECEIVED 07 JAN 2011

GMA Architects + Designers
Argosy House Collins Court High Street Cranleigh Surrey GU6 8AS
Tel: 01483 277110
Fax: 01903 820753

project
146 Western Road Sompting BN15 9TY

client
D Bettelley

drawing title
Survey Plans (Planning Application)

drawn GTM
design ©

date 12th December 2010
drawing no. 1006/01
scale 1:100 & 1:50

rev.

all dimensions must be verified by the contractor before commencing any operation or fabrication

no dimension to be scaled