ADUR & WORTHING
PLANNING SERVICES

PLAN	AWDM/0557/15
DATE VALID	27 APR 2015

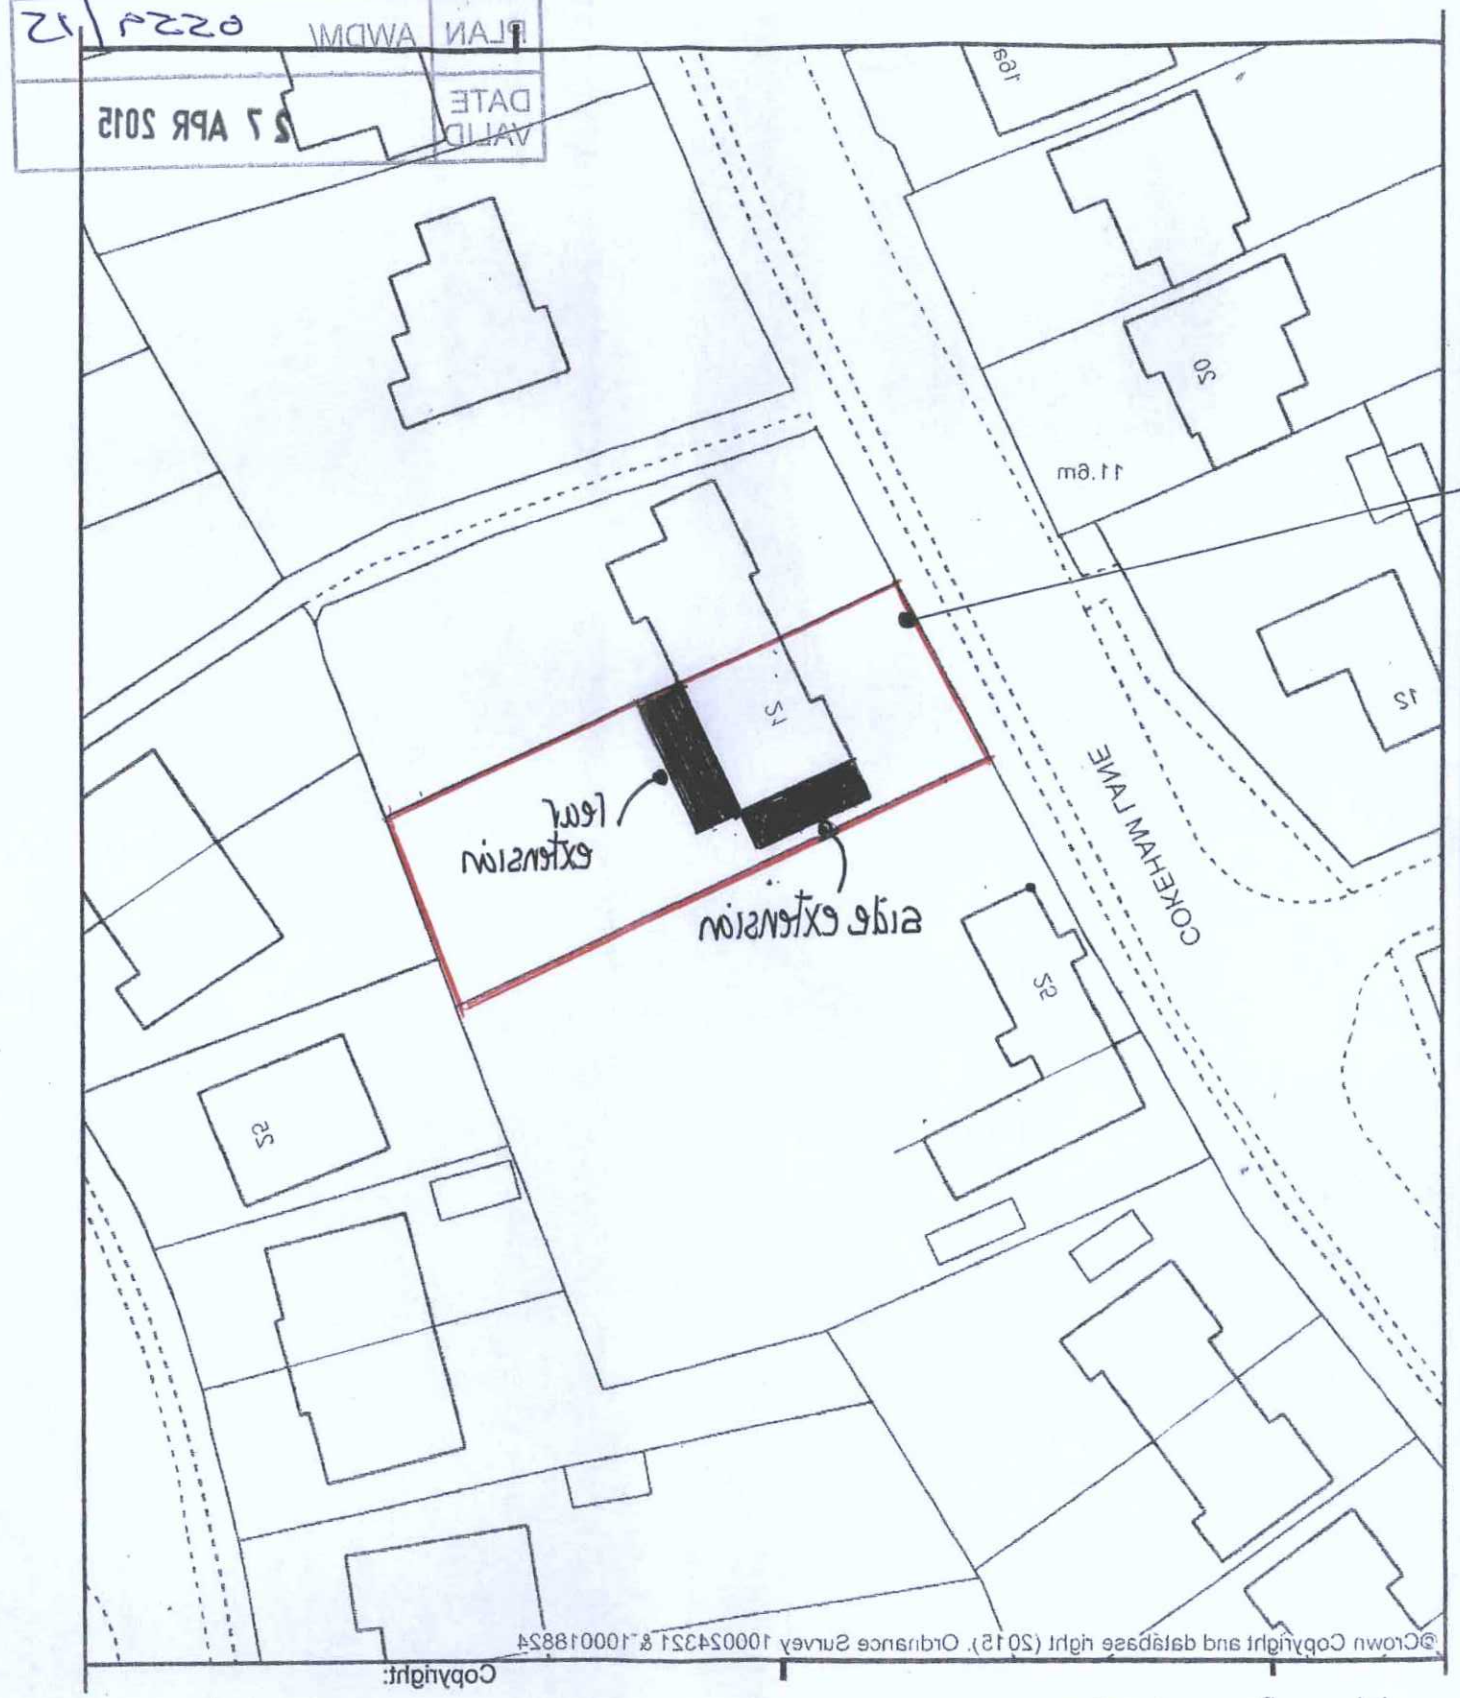

Block Plan 1:500

The site

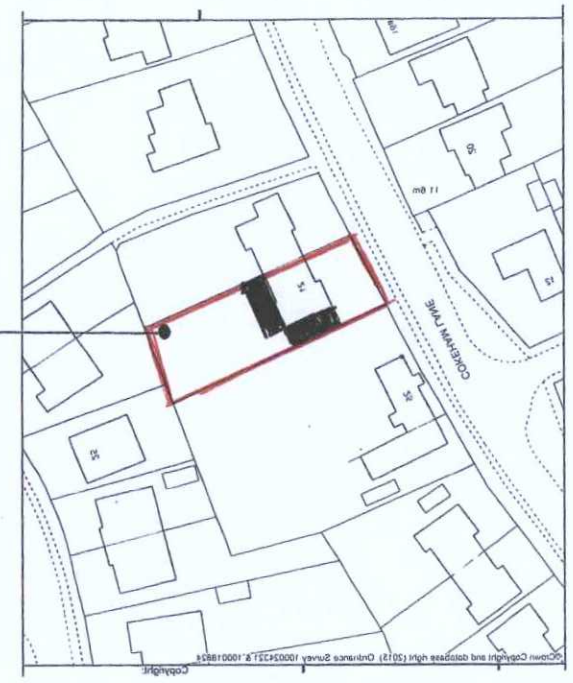

Site Location Plan 1:1250

1:500 Scale Bar
10m 20m 30m 40m

1:1250 Scale Bar
10m 20m 30m 40m 50m

21 Cokeham Lane, Sompting

Mel Humphrey
MRICS MBEng
39 Northease Drive
Hove
East Sussex BN3 8PD
Mob. 07710585182
Email. mel_humphrey_uk@yahoo.co.uk