0559/15

27 APR 2015

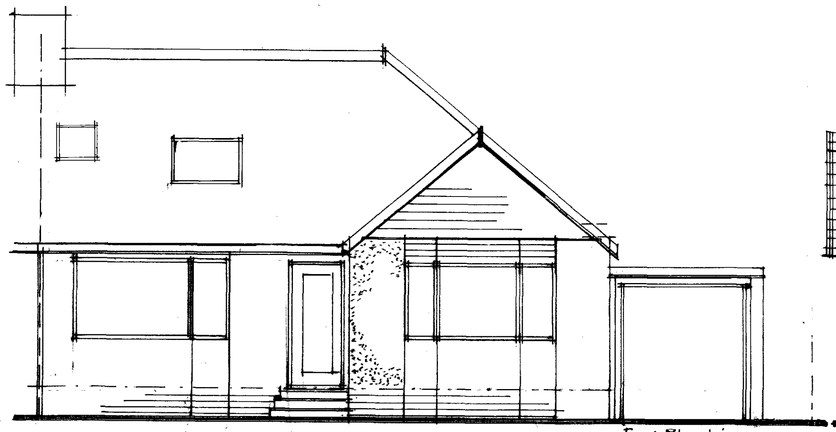

Front Elevation

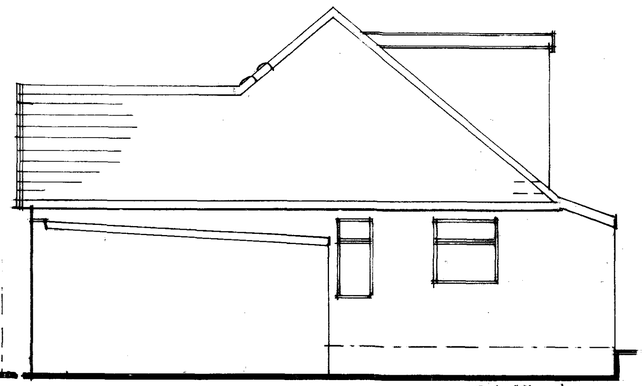

Side Elevation

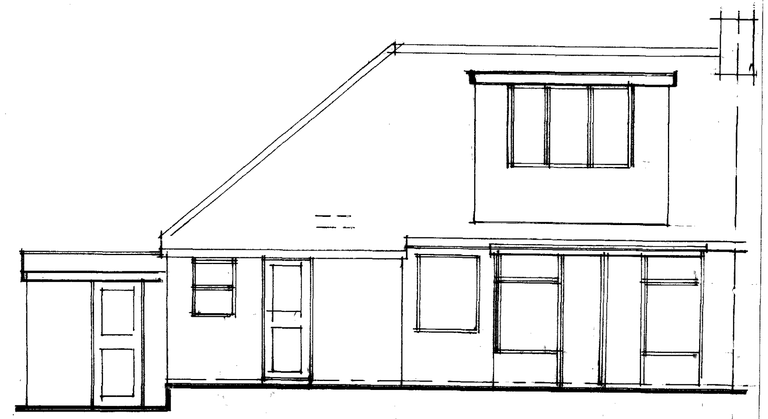

Rear Elevation

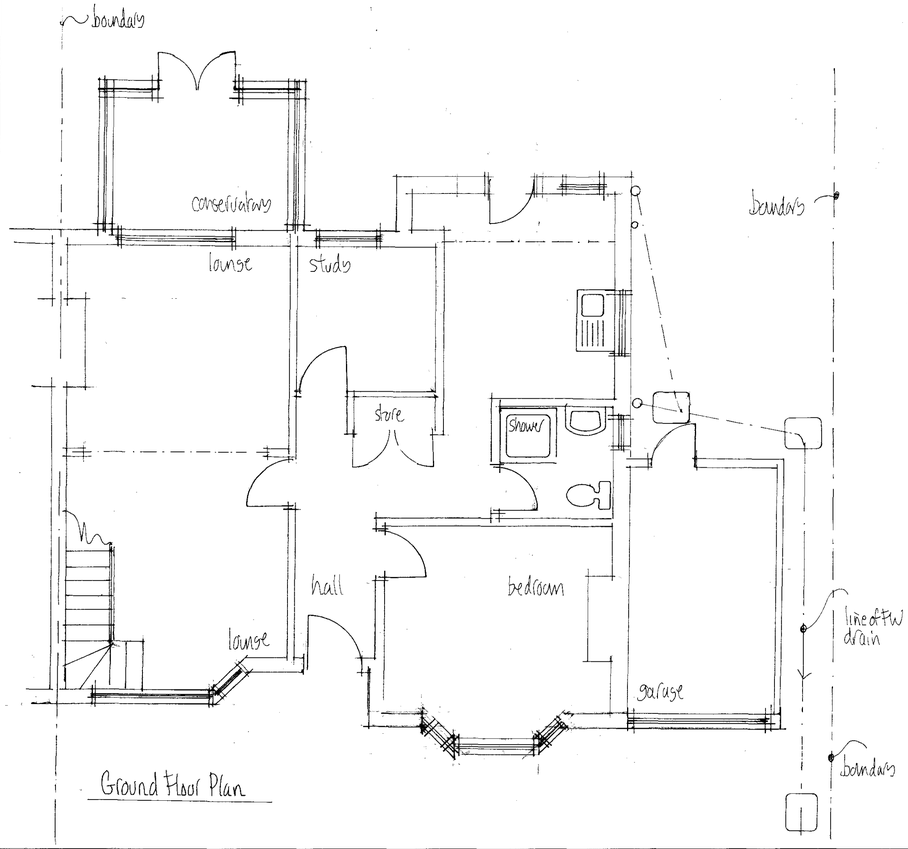

Ground Floor Plan

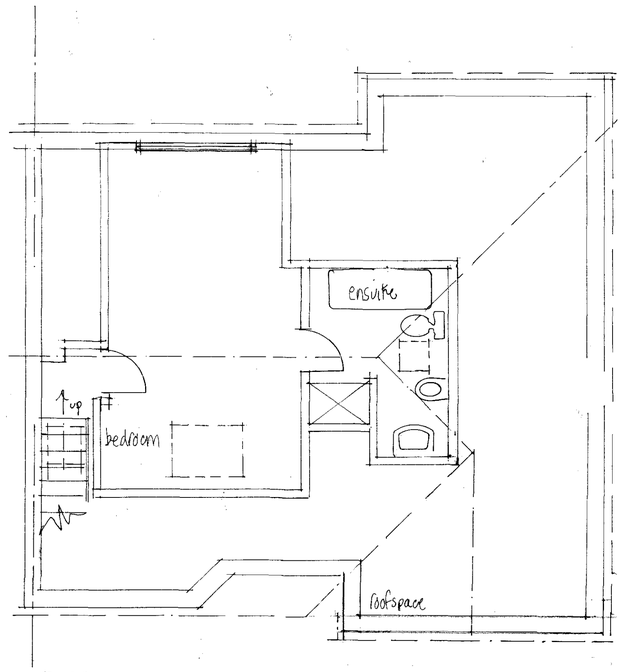

Roof Plan

0 1 2 3 4 5 6 7 8 9 10

NOTES:
All dimensions must be checked on site and not scaled from this drawing.

Mel Humphrey
MRICS MBEng

39 Northease Drive
Hove East Sussex BN3 8PQ

RICS
Mobile: 07701 055182
Email: mel_humphrey_uk@yahoo.co.uk

Drawing Title
Existing Details @
21 Cokeham Lane Sompting

Scale: 1:50

Date: March 15

Drawn by: mjh.

A1 sized drawing

Drg No:

Rev: