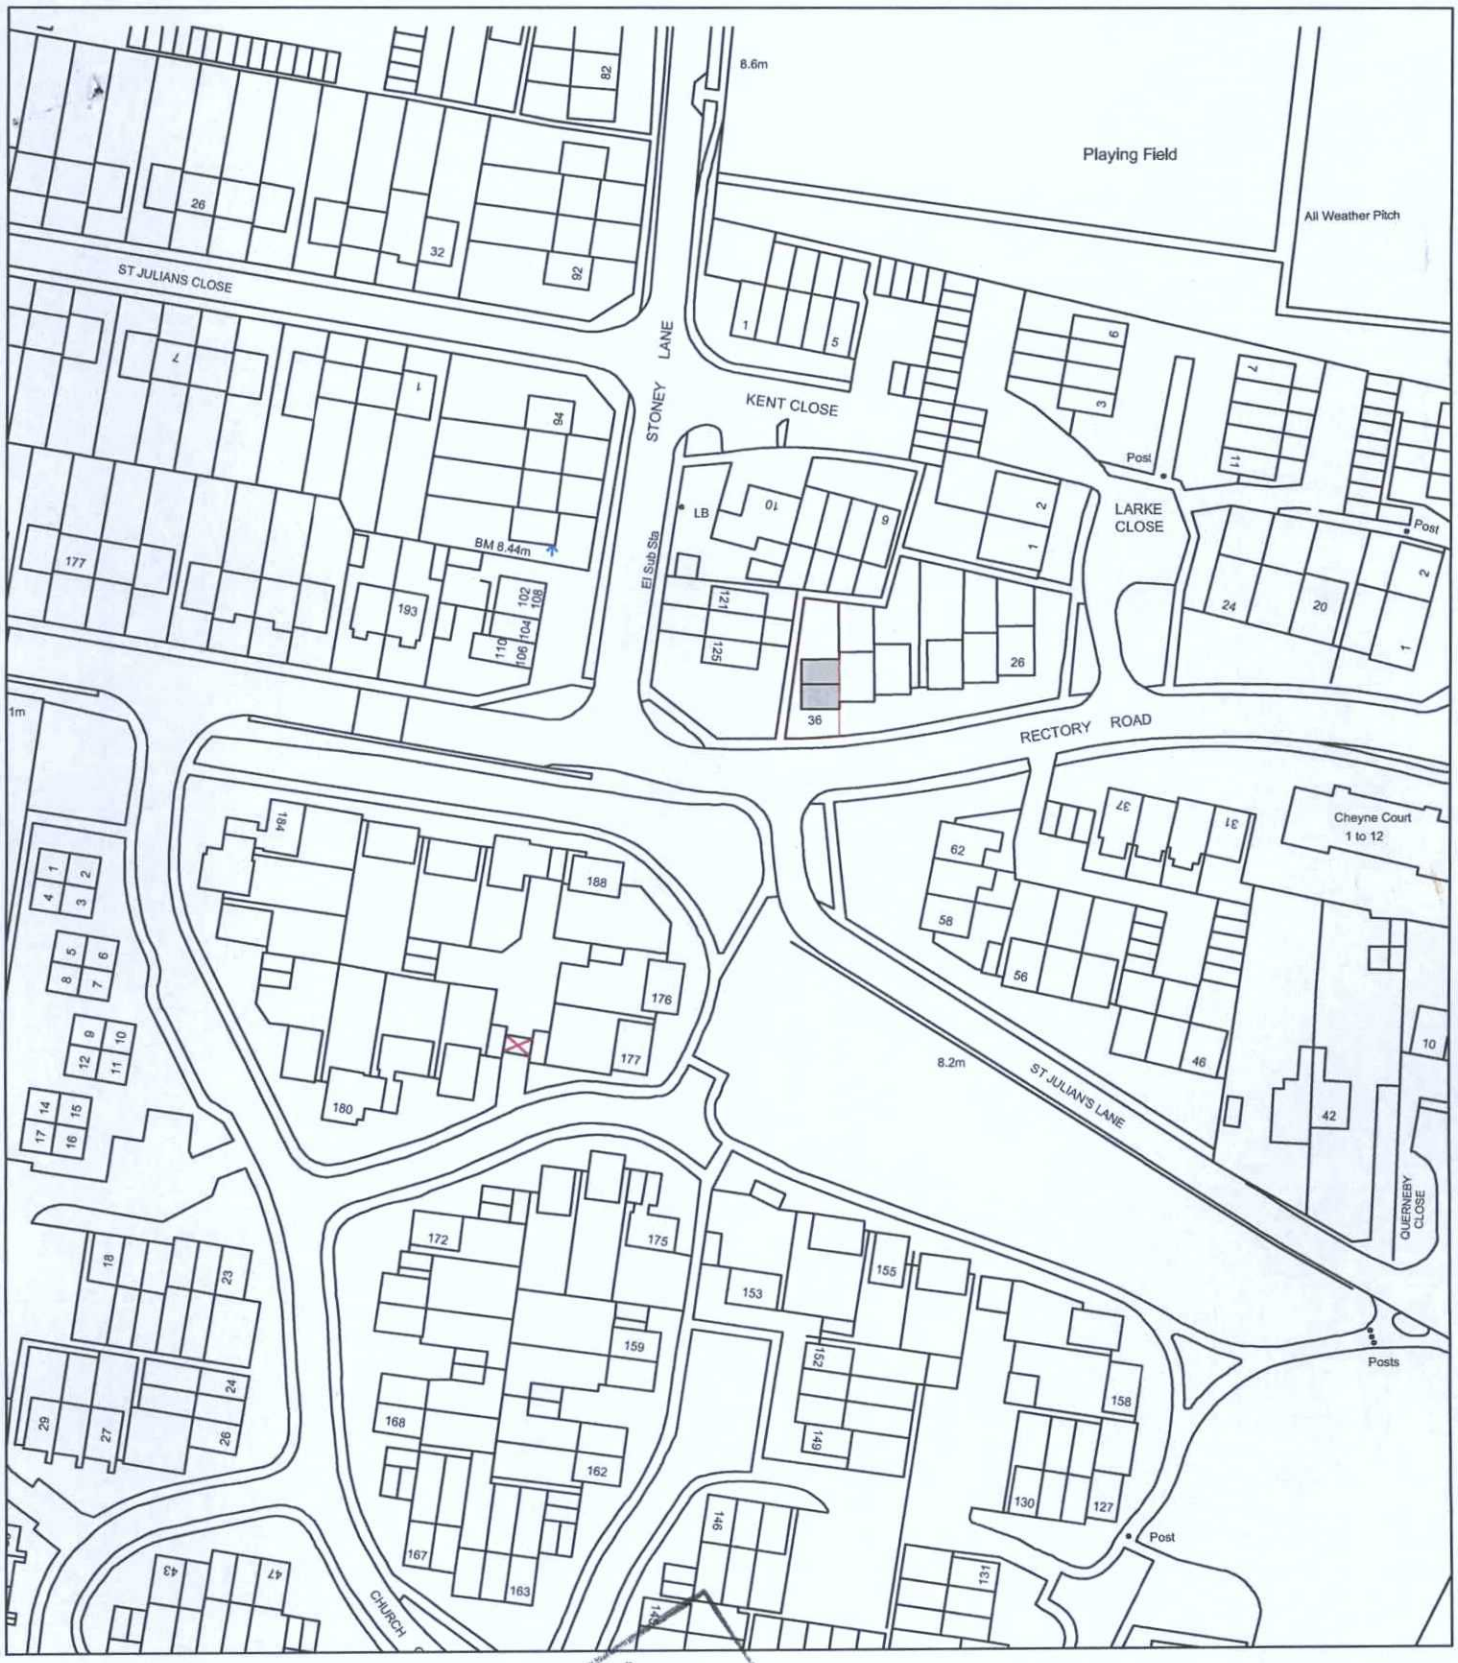



ADUR & WORTHING PLANNING SERVICES
PLAN AWDM 0414/15
DATE VALID 26 MAR 2015

Revision:	A	Mar 2015	Scale Amended

address
Matt Wainwright
36 Rectory Road, Shoreham by-sea
West Sussex, BN43 6EA

project
Proposed Loft Conversion

title
Location Plan

scale	date	dwg no	revision
1:1250 on A4	March 2015	2015.130.03	A

DOWNSVIEW ASSOCIATES
Chartered Surveyors

Little Acorns
Hampers Lane
Storrington
West Sussex
RH20 3HZ

Tel: 01903 746367
Mob: 07525 844965

Email:
mail@downsview-surveyors.co.uk

RICS