

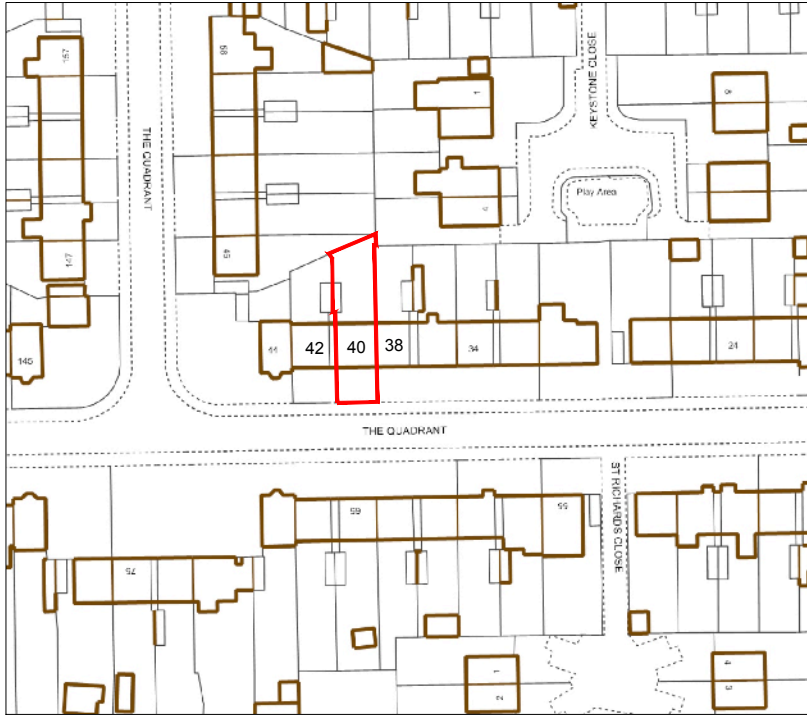


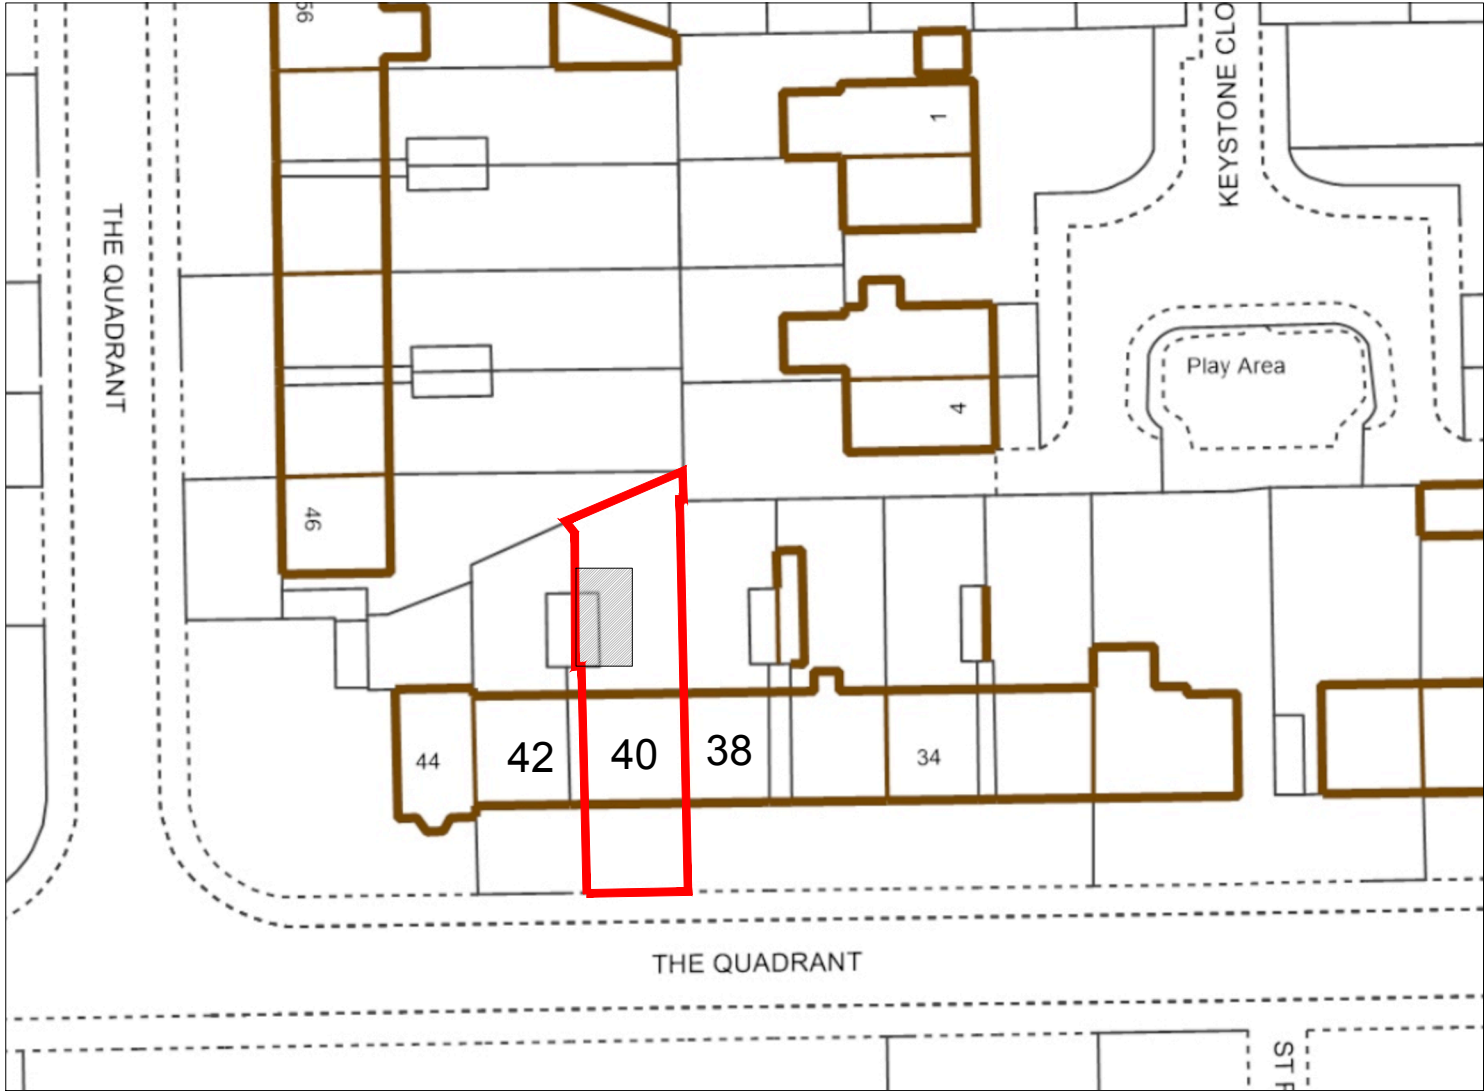


Location Plan 1:1250

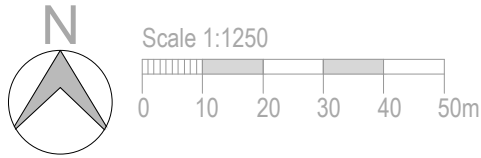

Block Plan 1:500

Proposal: Erection of a single-storey extension to the outbuilding, internal alterations and associated works

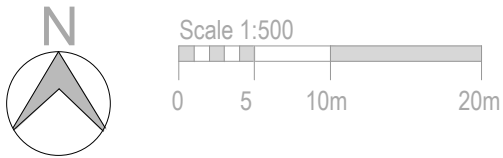

Mocatta House
Trafalgar Square
Brighton, BN1 4DU
United Kingdom

T +44 (0)1273 443845
E info@wangdaoarch.com
W www.wangdaoarch.com

CLIENT
Mr Kashif

This drawing is for Planning Permission purpose only.
All dimensions to be confirmed on site.

© This drawing is the sole copyright of
Wang Dao Architecture Ltd.

Any discrepancies between this drawing & other
information shall be reported to the Architect.
MODIFICATIONS to be made solely on
ORIGINAL MAGNETIC MEDIA.

PROJECT
40 the Quadrant
Goring-by-Sea
BN12 6HE

TITLE
Outbuilding Extension
Location and Block Plans

STATUS
Planning

DATE
January 2026

DRAWN BY
Edward

DRAWING NUMBER
2601 PL 01

CTB file:
XREF'S:

SCALE @ A3
1:500, 1:1250

REVIEWED BY

LTscale: