



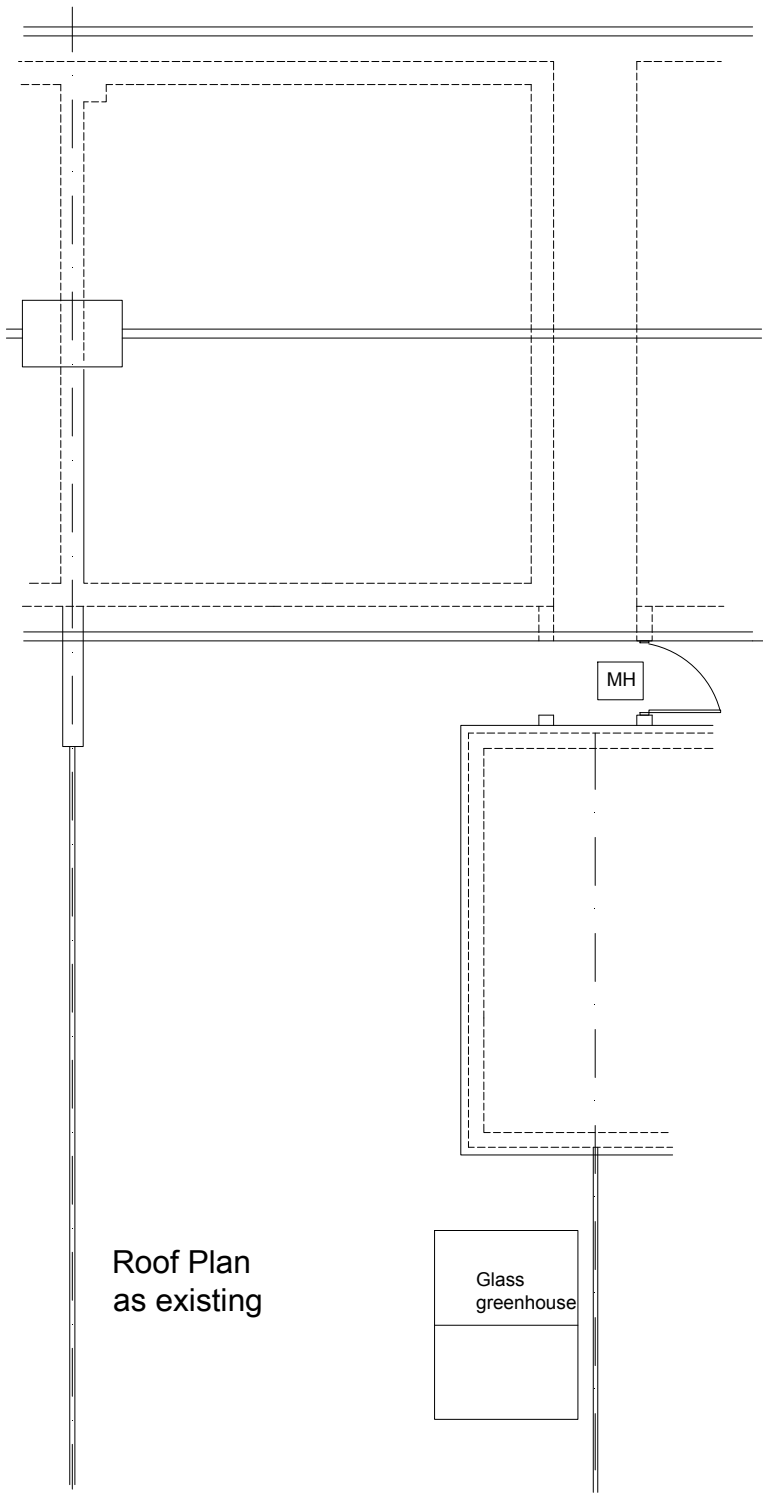

Scale 1:100

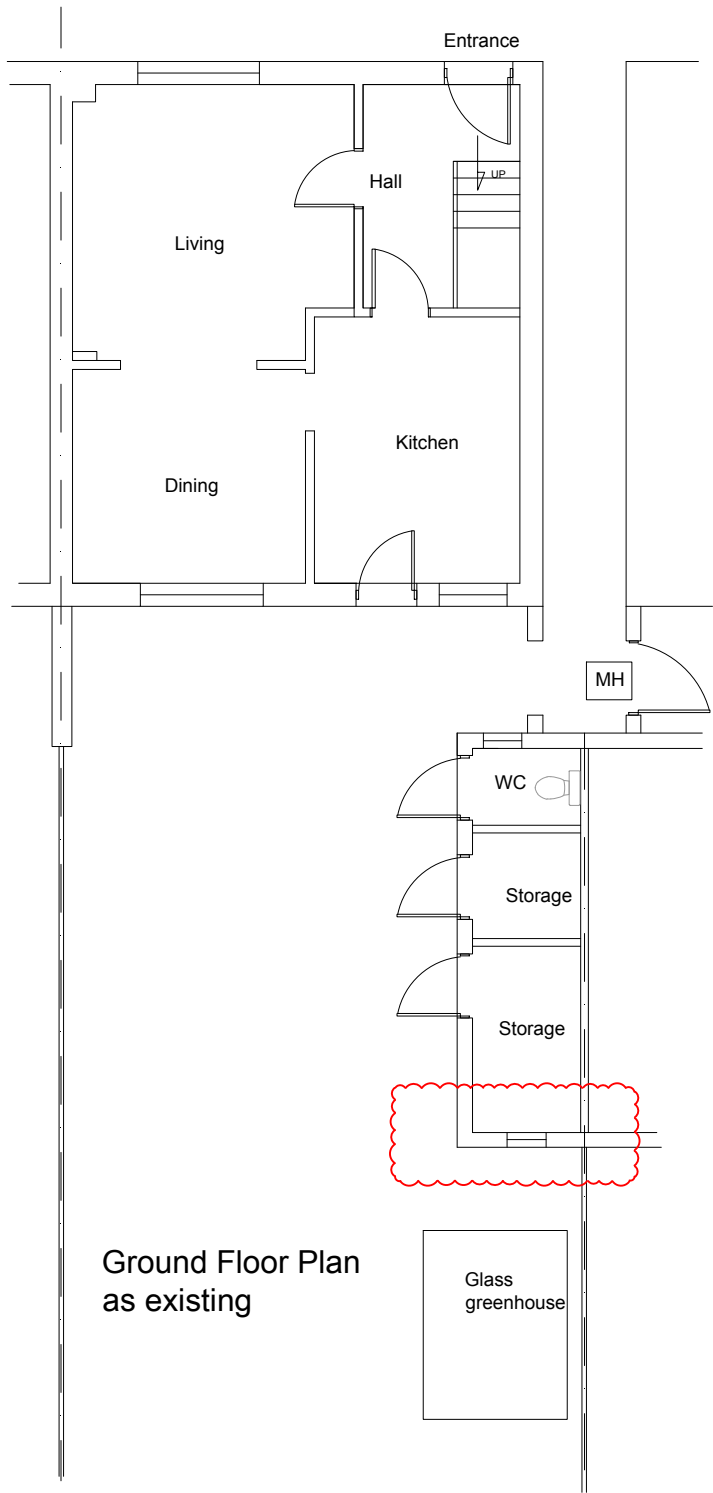

Mocatta House
Trafalgar Square
Brighton, BN1 4DU
United Kingdom

T +44 (0)1273 443845
E info@wangdaoarch.com
W www.wangdaoarch.com

CLIENT

Mr Kashif

This drawing is for Planning Permission purpose only.
All dimensions to be confirmed on site.

© This drawing is the sole copyright of
Wang Dao Architecture Ltd.

Any discrepancies between this drawing & other
information shall be reported to the Architect.
MODIFICATIONS to be made solely on
ORIGINAL MAGNETIC MEDIA.

PROJECT

40 the Quadrant
Goring-by-Sea
BN12 6HE

TITLE

Outbuilding Extension
Plans as existing

STATUS

Planning

DATE

January 2026

DRAWN BY

Edward

DRAWING NUMBER

2601

PL

02A

CTB file:

XREF'S:

SCALE @ A3

1:100

REVIEWED BY

LTScale: