




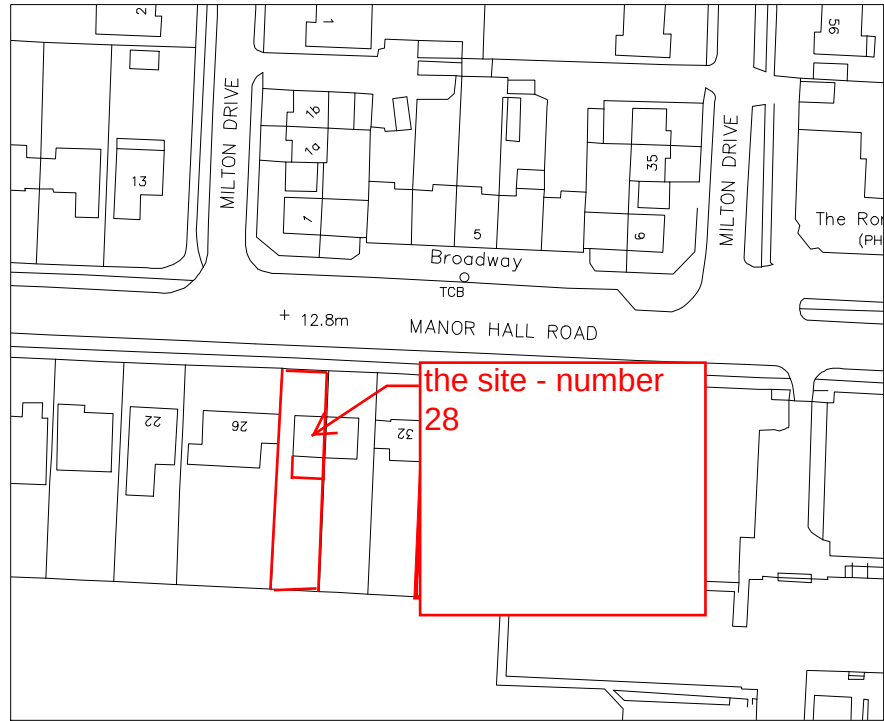

Location Plan 1:1250

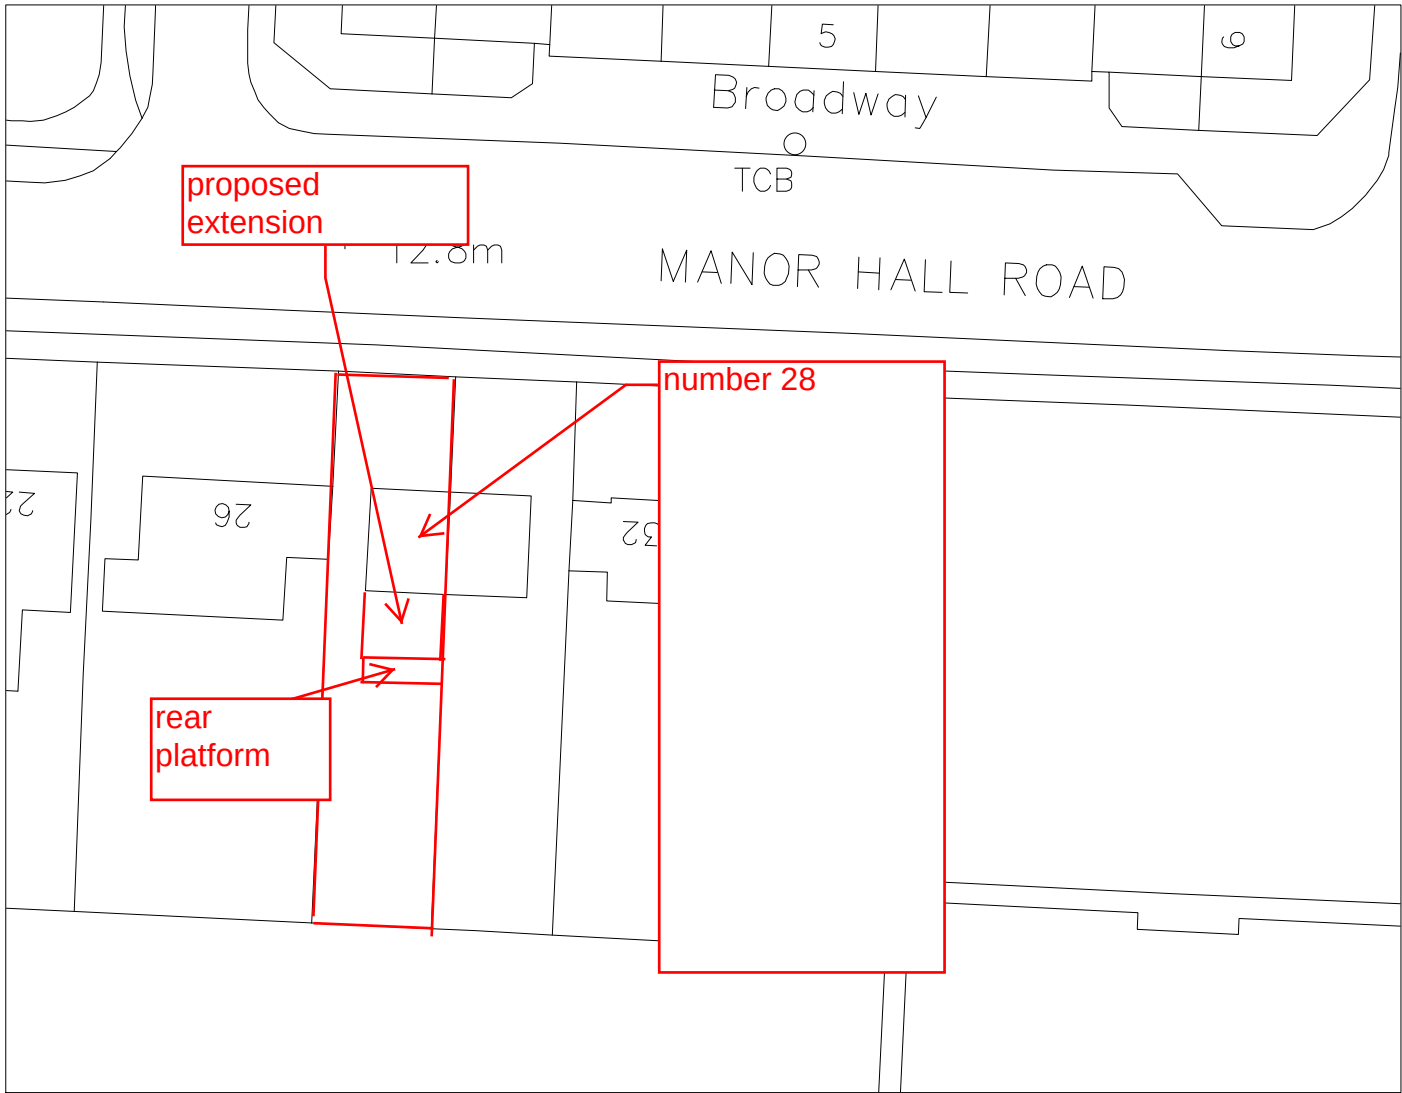

Block Plan 1:500

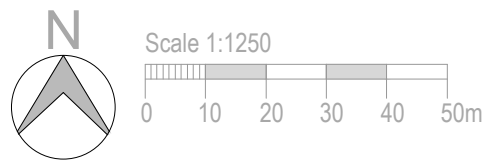

28 Manor Hall Road Southwick