


BLUE LINE DENOTES
THE PROPOSED NEW
DRAINAGE LINE
CONNECTING TO
EXISTING DRAINAGE

Scale 1:500

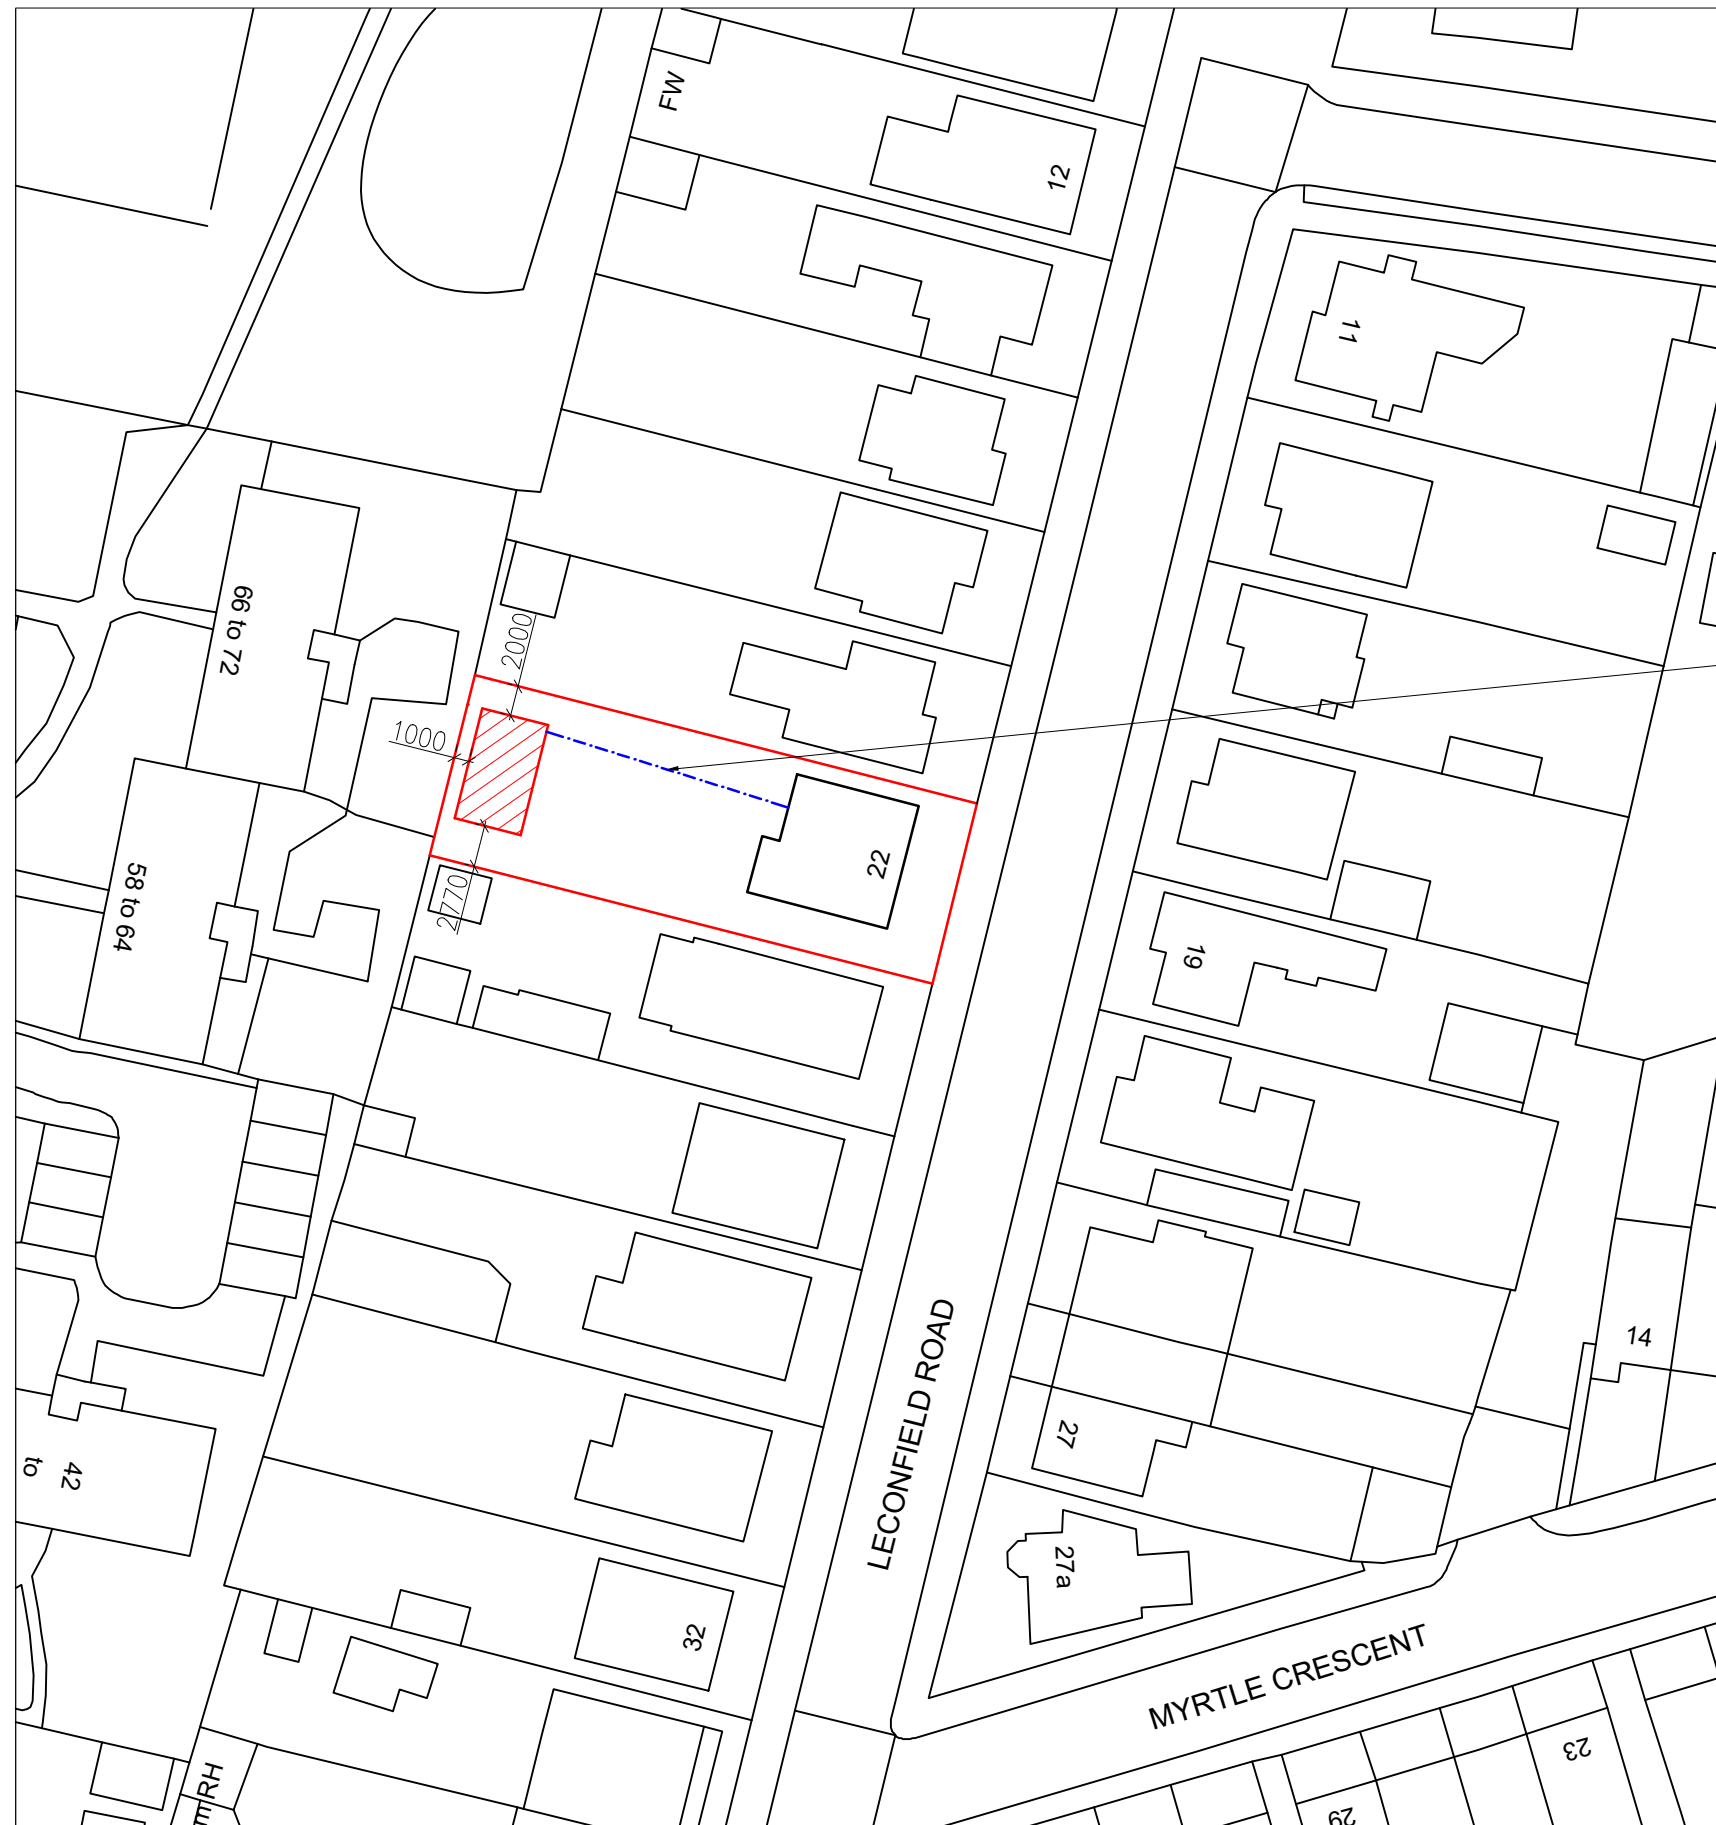

Rev.	Date	Description
------	------	-------------



Contact
01903 357 047
info@coastlinearchitects.com
www.coastlinearchitects.com

client	Solemar Tattoo Studio	
site address	22 LECONFIELD ROAD LANCING, BN15 9JB	
project title	Proposed new tattoo studio	
drawing title	BLOCK PLAN	
status	PLANNING	
date	31st Mar 2026	drawn by EL
scale	1:500 @ A3	
drawing no.	A-S-302	