SHOREHAM CO CONST
TQ2105NW

SHOREHAM-BY-SEA

ADUR ROAD

ERRINGHAM ROAD

BUCKINGHAM AVENUE

THE AVENUE

High Trees
Gallepns Reach
Chancton
New House
Durhamside
Leonardslee
Hazelcroft
Orchard Lodge
Merrivale

BM 20·97m
BM 16·61m
21·1m
22·1m
18·1m
14·7m

212
213
214


5215 00m
10600m

Scale 1:1250
0 20 40 metres

15 OCT 2012
DATE VALID

AMDM/ 1140/12

ADUR & WORTHING
PLANNING SERVICES

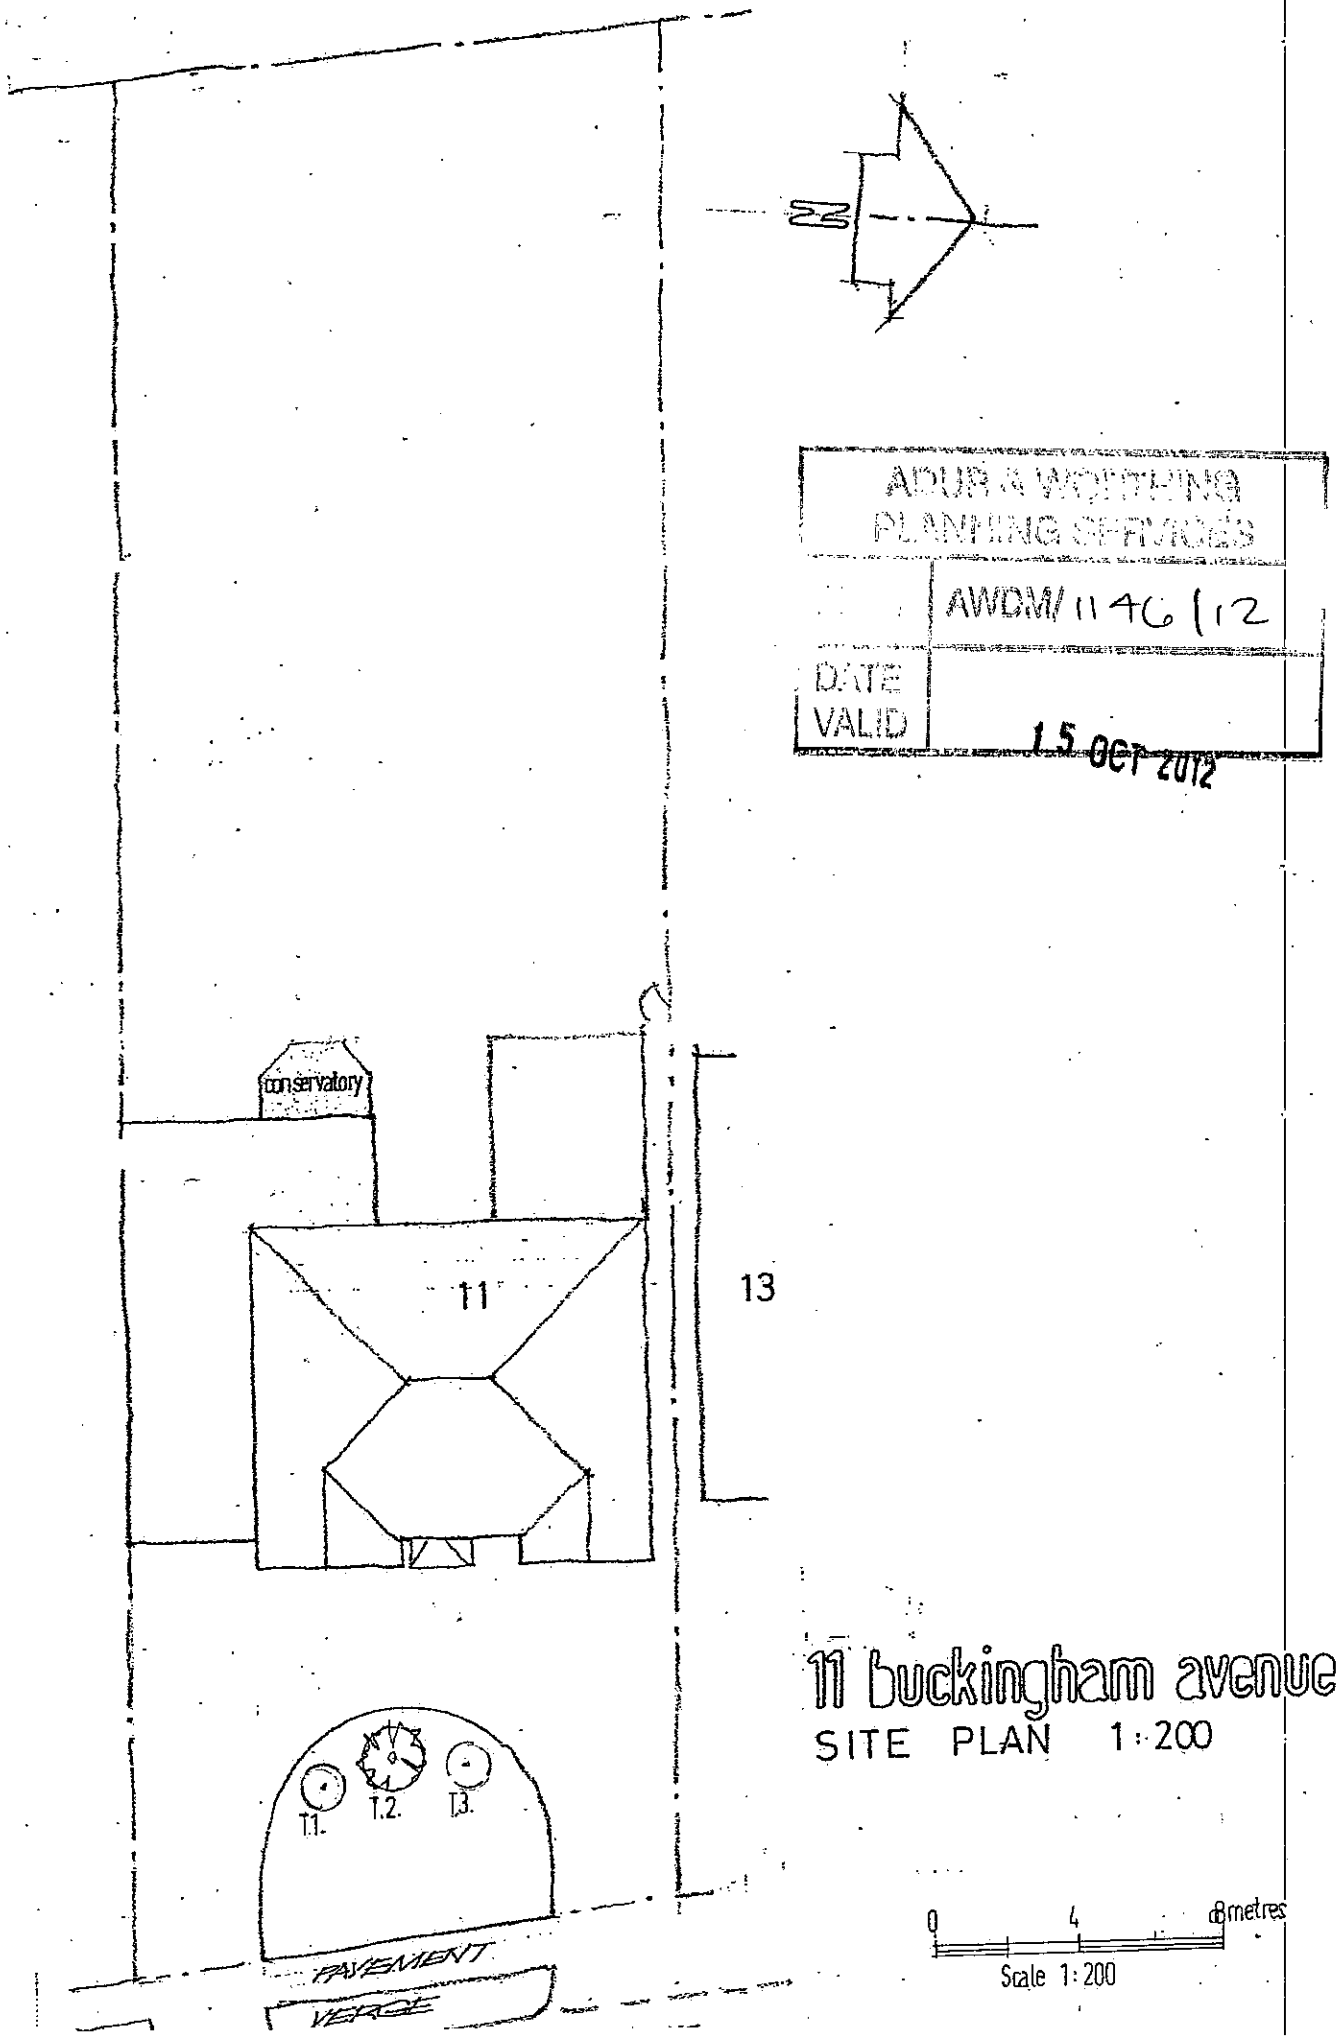

ADUR & WORTHING
PLANNING SERVICES

AWDM/1146/12

DATE VALID 15 Oct 2012

11 buckingham avenue

SITE PLAN 1:200

0 4 8 metres

Scale 1:200