

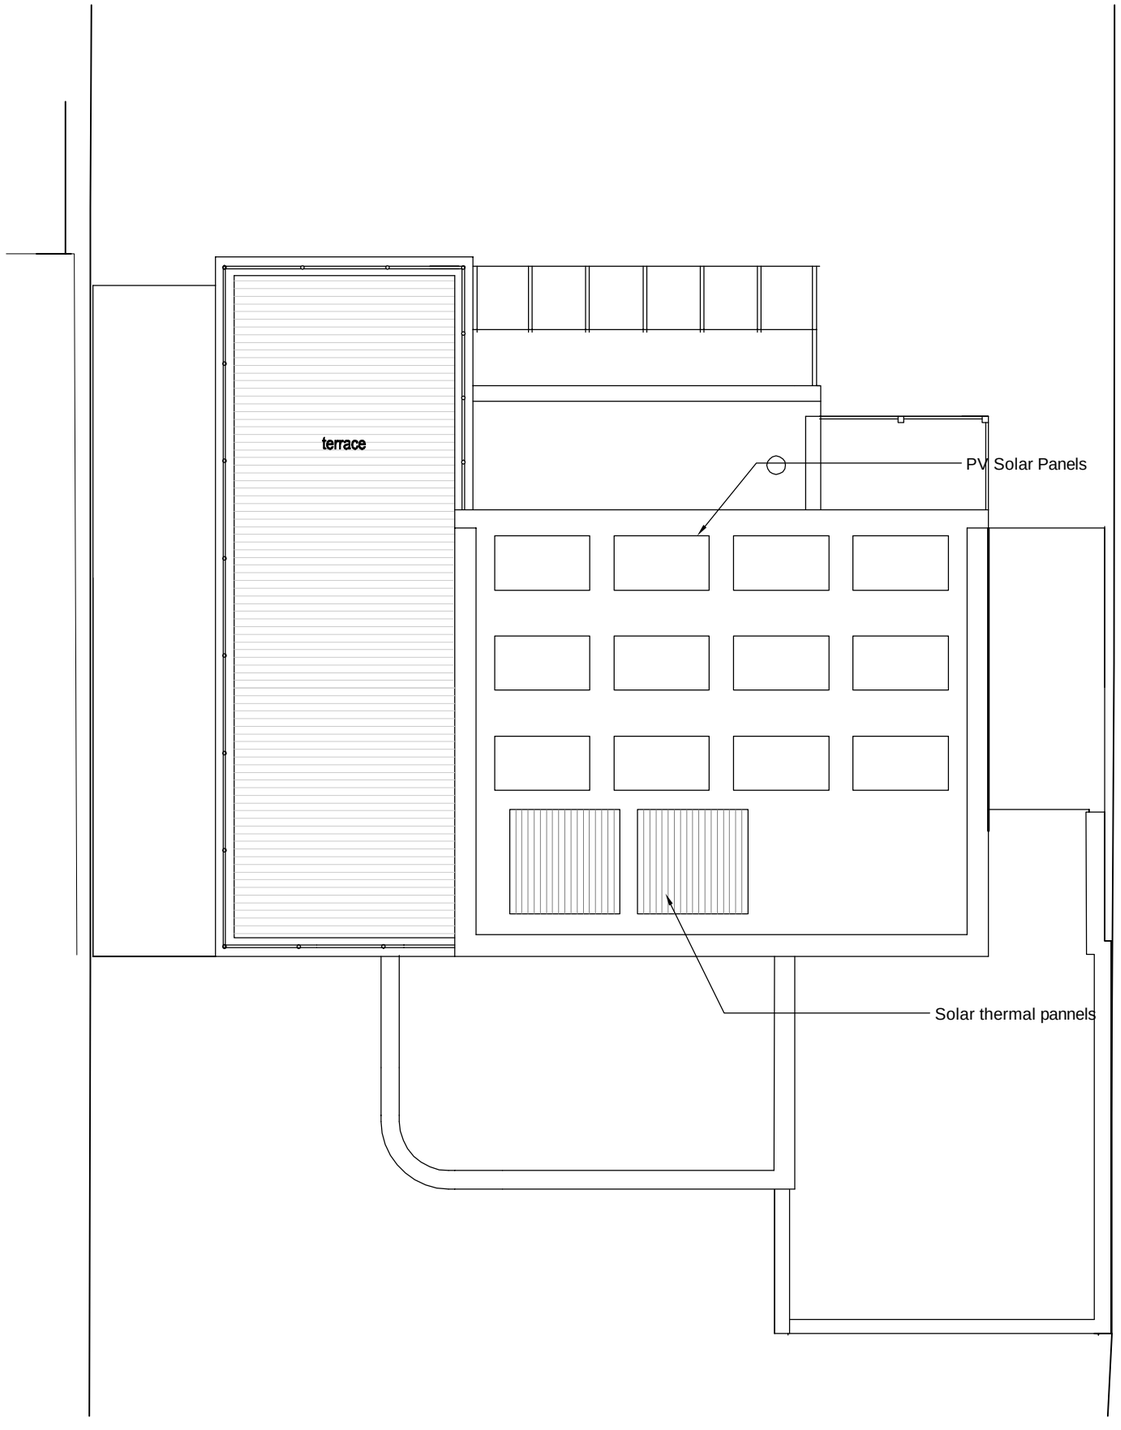


Roof Plan

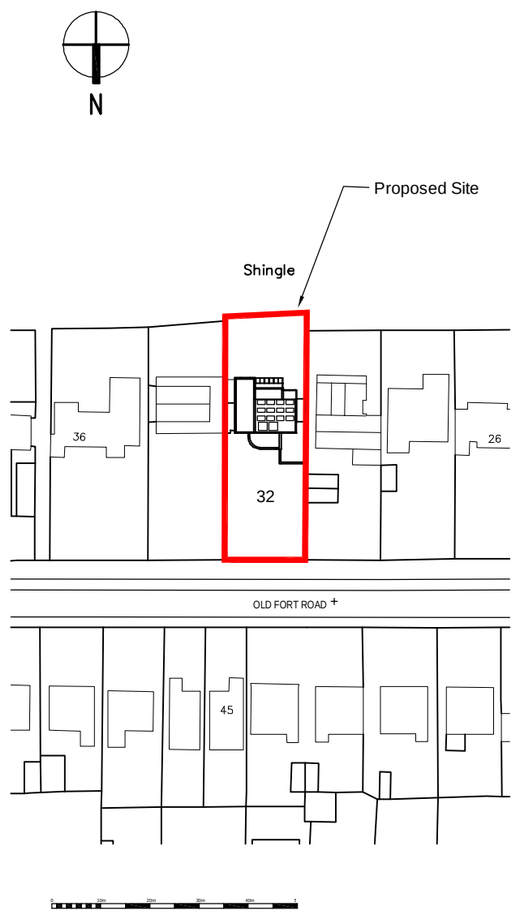

Site Location Plan 1:1250

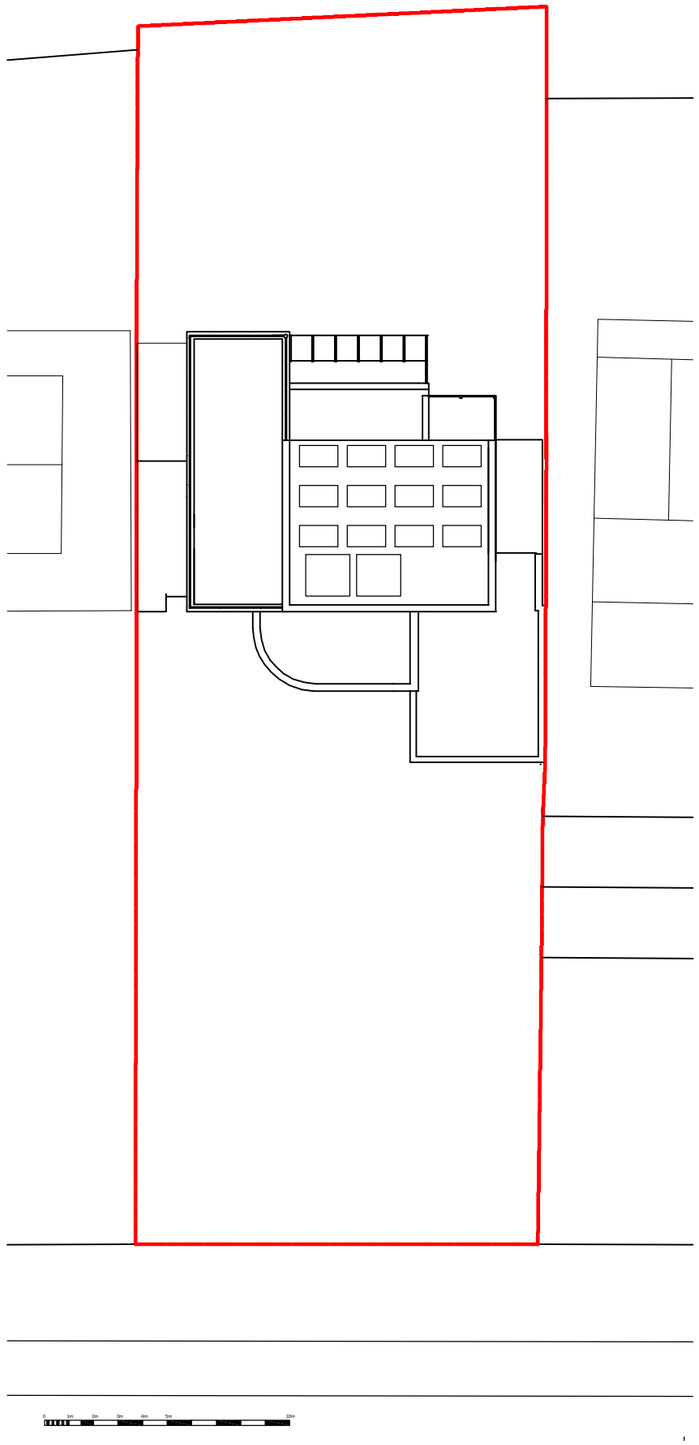

Site Block Plan 1:250

Note:
Do not scale this drawing.
All levels and dimensions are to be checked on site.
This drawing is to be read in conjunction with all relevant consultants' requirements, drawings and specifications.
Any discrepancies between consultants' drawings to be reported to the Contract Administrator before any relevant work commences.

Copyright: 2013 Miller Bourne

Notes

0 1m 2m 3m 4m 5m

Rev	Date	Description	Drawn	Checked
-		First Issue		
A	09.05.13	Panel locations ammended to all be on top roof	RM	RM

Status: PLANNING APP

32 Old Fort Road, Shoreham-By-Sea
Proposed Installation of Solar Panels

Location, Site Block & Roof Plans

Scale	Job	Dwg	Rev
1:100 @ A3	4278	AD-02	A

MILLERBOURNE ARCHITECTS
332 Kingsway
Hove East Sussex
BN3 4QW
T: 01273 411399
F: 01273 411464
design@miller-bourne.co.uk