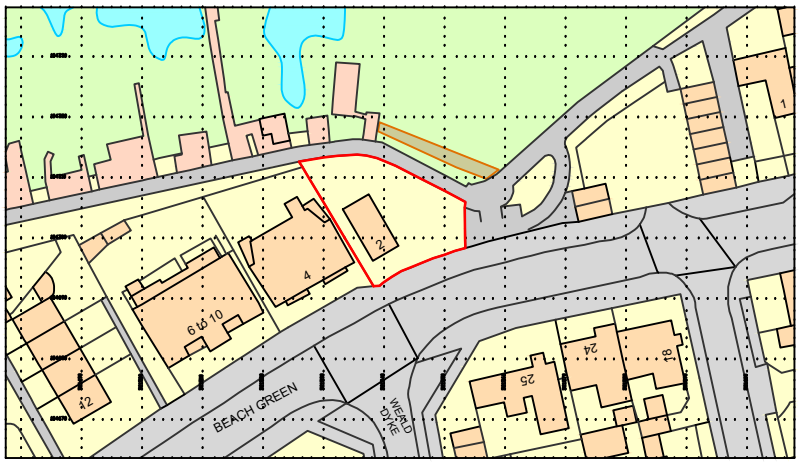

Ordnance Survey, (c) Crown Copyright 2024. All rights reserved. Licence number 100022432

LOCATION PLAN

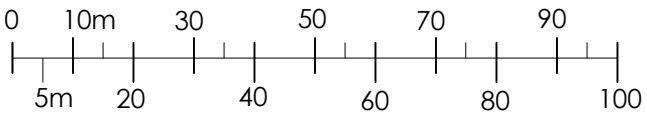

Scale 1:1250

Status

Householder Planning Application

Client

Odaline Martinez

Project

2 Beach Green, Shoreham
Replacement of existing balcony with larger balcony and a new balustrade. Replacement French doors to balcony.

Drawing Title

LOCATION PLAN

Scale	Paper size
1:1250	A4
Drawn by	**Date**
MCH	Jan 2024

Drawing No.	Rev.
B117PC/HP/01	

stuart radley associates
Chartered Building Surveyors
RICS
Unit 5 Tungsten Building,
George Street
Portslade, Brighton BN41 1RA
Tel. 01273 420606
Fax. 01273 420707
e-mail.
info@stuartradleyassociates.co.uk