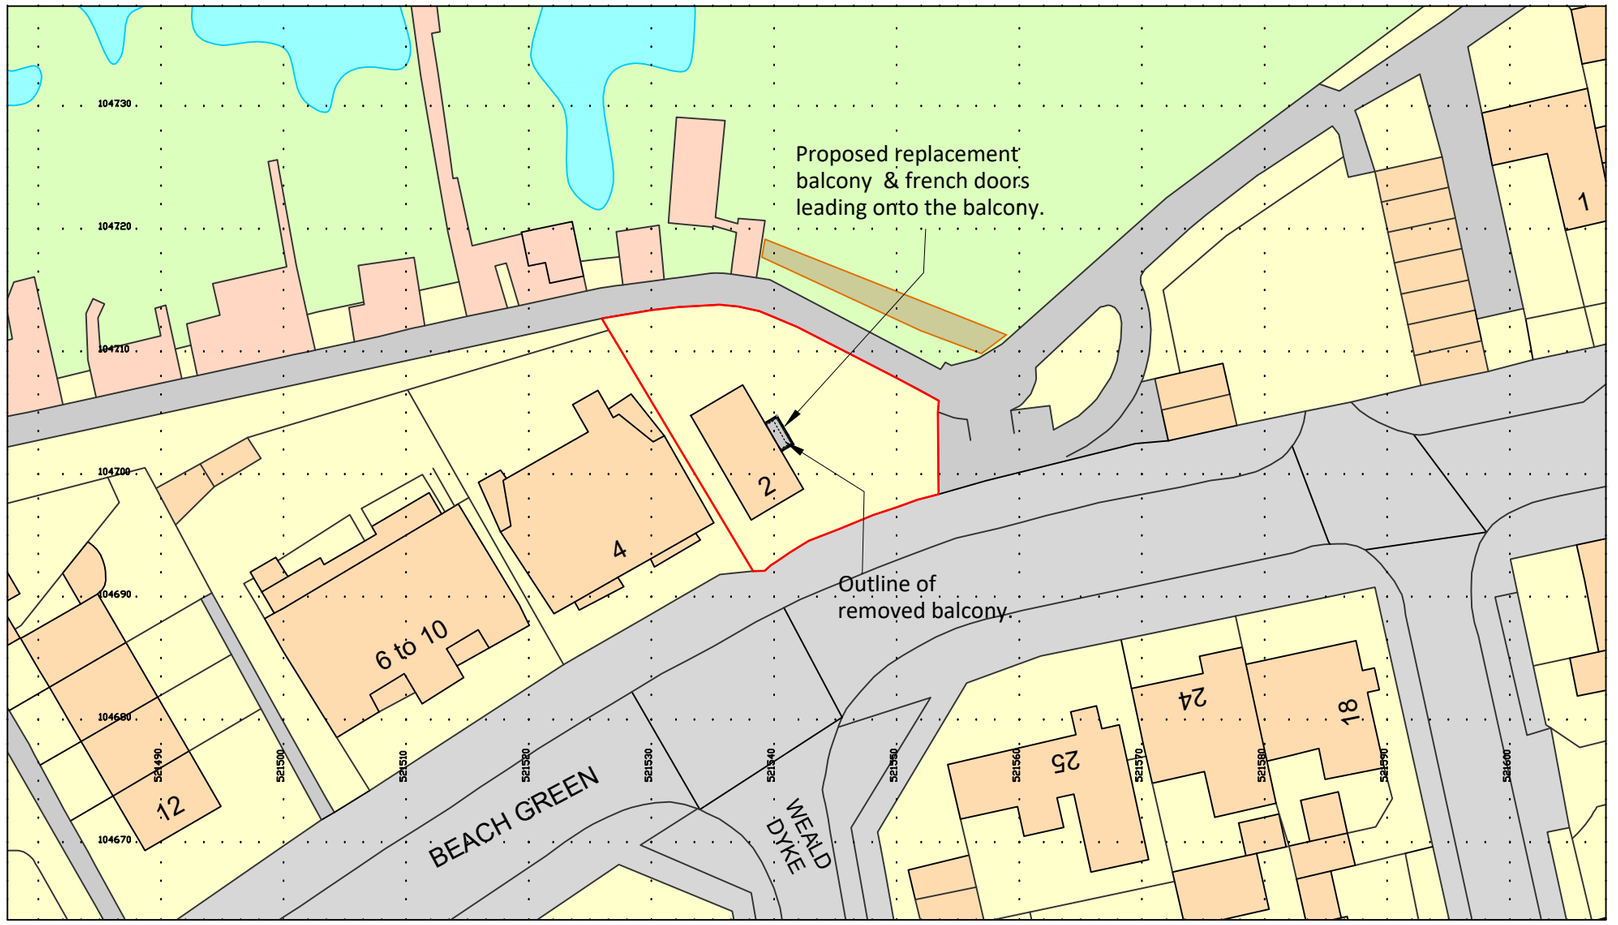

Ordnance Survey, (c) Crown Copyright 2024. All rights reserved. Licence number 100022432

BLOCK PLAN
As proposed
Scale 1:500

0m 5m 10m 15m 20 25 30 35 40 45 50

Rev		HOUSEHOLDER PLANNING APPLICATION	16.02.2024 Issued to Planning
			Status

Drawing Title
BLOCK PLAN
As Proposed

Scale 1: 500 | Paper size A3

Drawn by MCH | Date Jan 2024

Drawing No. **B117PC/HP/02** | Rev.

Client
Odaline Martinez

Job Title
2 Beach Green, Shoreham
Replacement of existing balcony with larger balcony and a new balustrade.
Replacement French doors to balcony.

stuart radley associates
Chartered Building Surveyors
RICS
Unit 5 Tungsten Building, George Street
Portslade, Brighton BN41 1RA
Tel. 01273 420606
Fax. 01273 420707
e-mail. info@stuartradleyassociates.co.uk