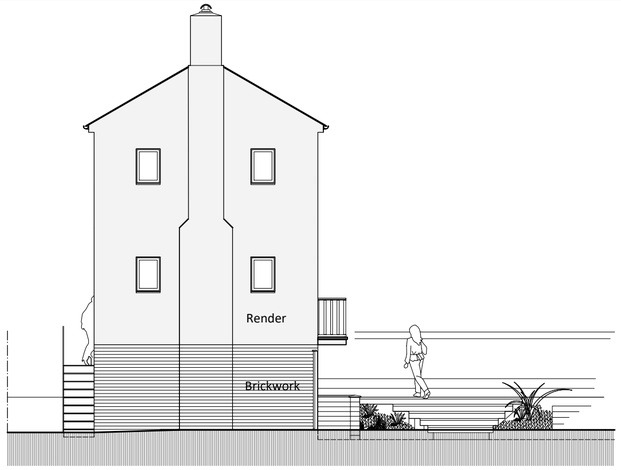

SOUTH ELEVATION
As existing
Scale 1:100

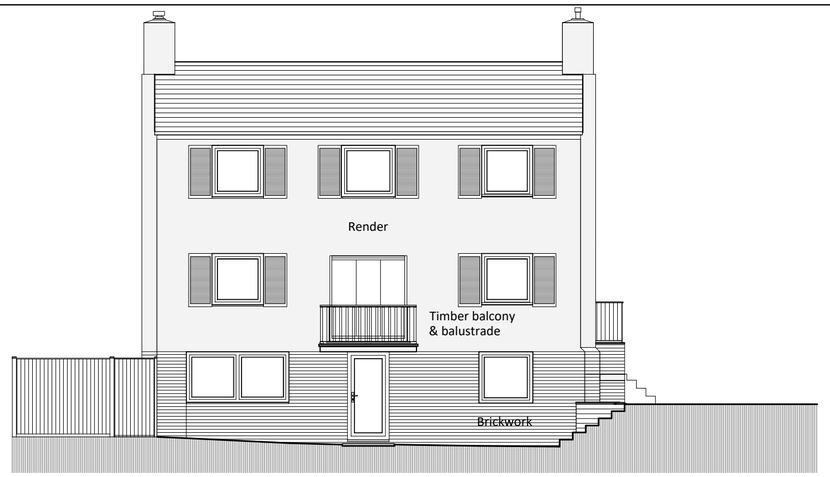

EAST ELEVATION
As existing
Scale 1:100

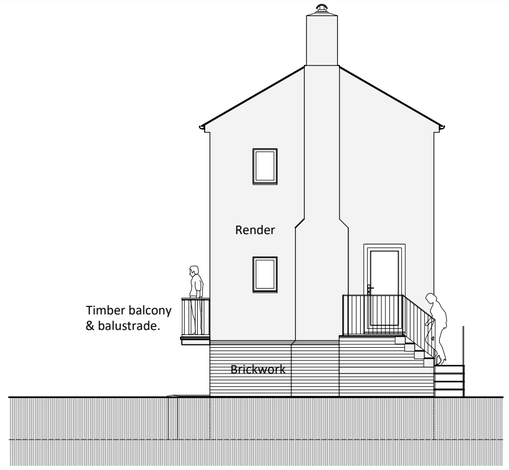

NORTH ELEVATION
As existing
Scale 1:100



Street View





Front Elevation

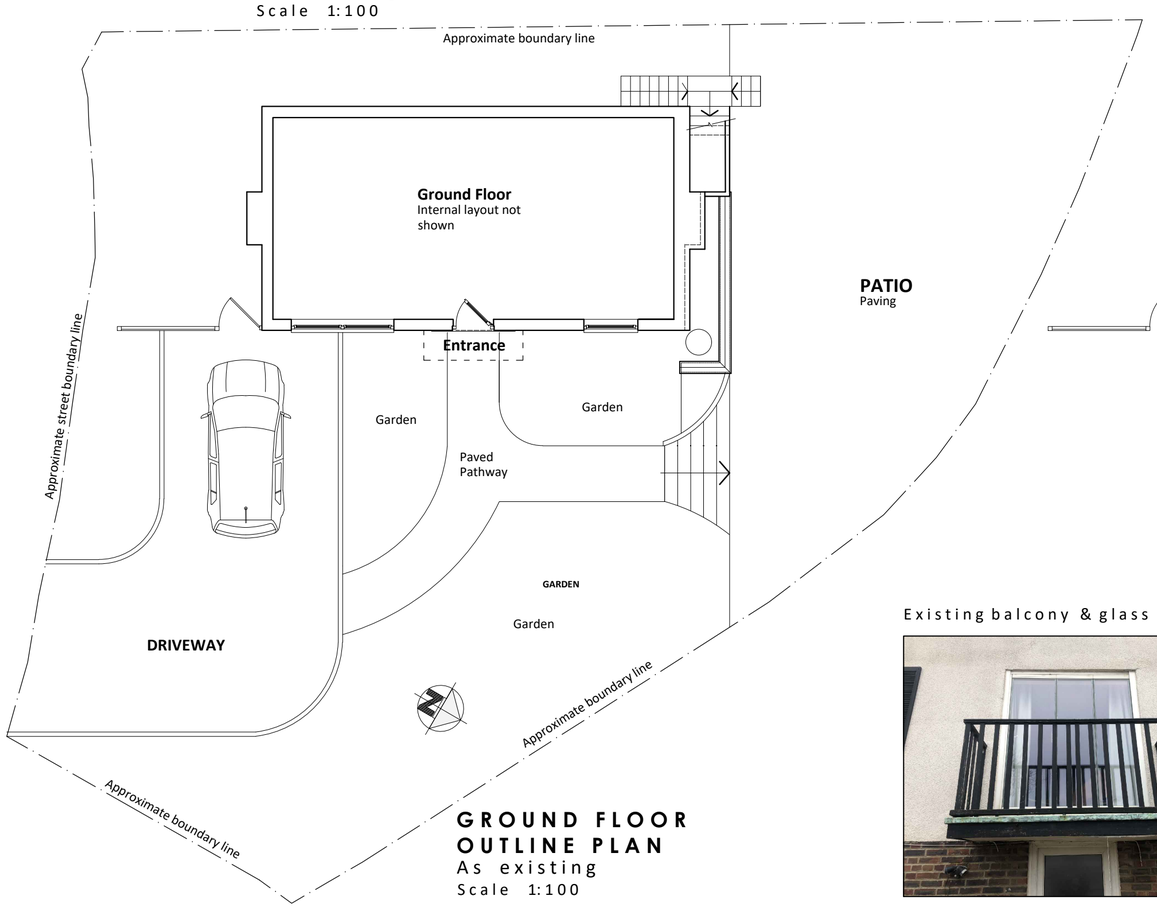

GROUND FLOOR OUTLINE PLAN
As existing
Scale 1:100

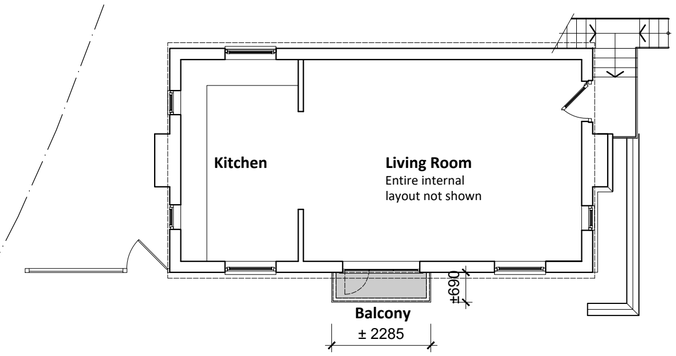

FIRST FLOOR OUTLINE PLAN
As existing
Scale 1:100

Existing balcony & glass doors



EXISTING

Notes		Rev	
• All dimensions to be verified on site prior to any shop or site works being commenced. • Any discrepancies to be reported to the Surveyor before any work is put in hand. • ~~Do not scale from this drawing.~~ • This drawing is to be read in conjunction with all relevant consultants and specialists drawings and details.			

HOUSEHOLDER PLANNING APPLICATION

16.02.2024 Issued to Planning

Status

Drawing Title: **Outline Floor Plans & Elevations** As Existing

Scale: 1: 100 | Paper size: A2

Drawn by: MCH | Date: Jan 2024

Drawing No. **B177PC/HP/03** | Rev.

Client: **Odaline Martinez**

Job Title: **2 Beach Green, Shoreham**
Replacement of existing balcony with larger balcony and new balustrade. New French doors leading onto the balcony.

stuart radley associates
Chartered Building Surveyors
Unit 5 Tungsten Building, George Street
Portslade, Brighton BN41 1RA
RICS
Tel. 01273 420606
Fax. 01273 420707
e-mail. info@stuartradleyassociates.co.uk