

ADUR & WORTHING
PLANNING SERVICES

PLAN	AWDM/ 0574/14
DATE VALID	- 1 MAY 2014

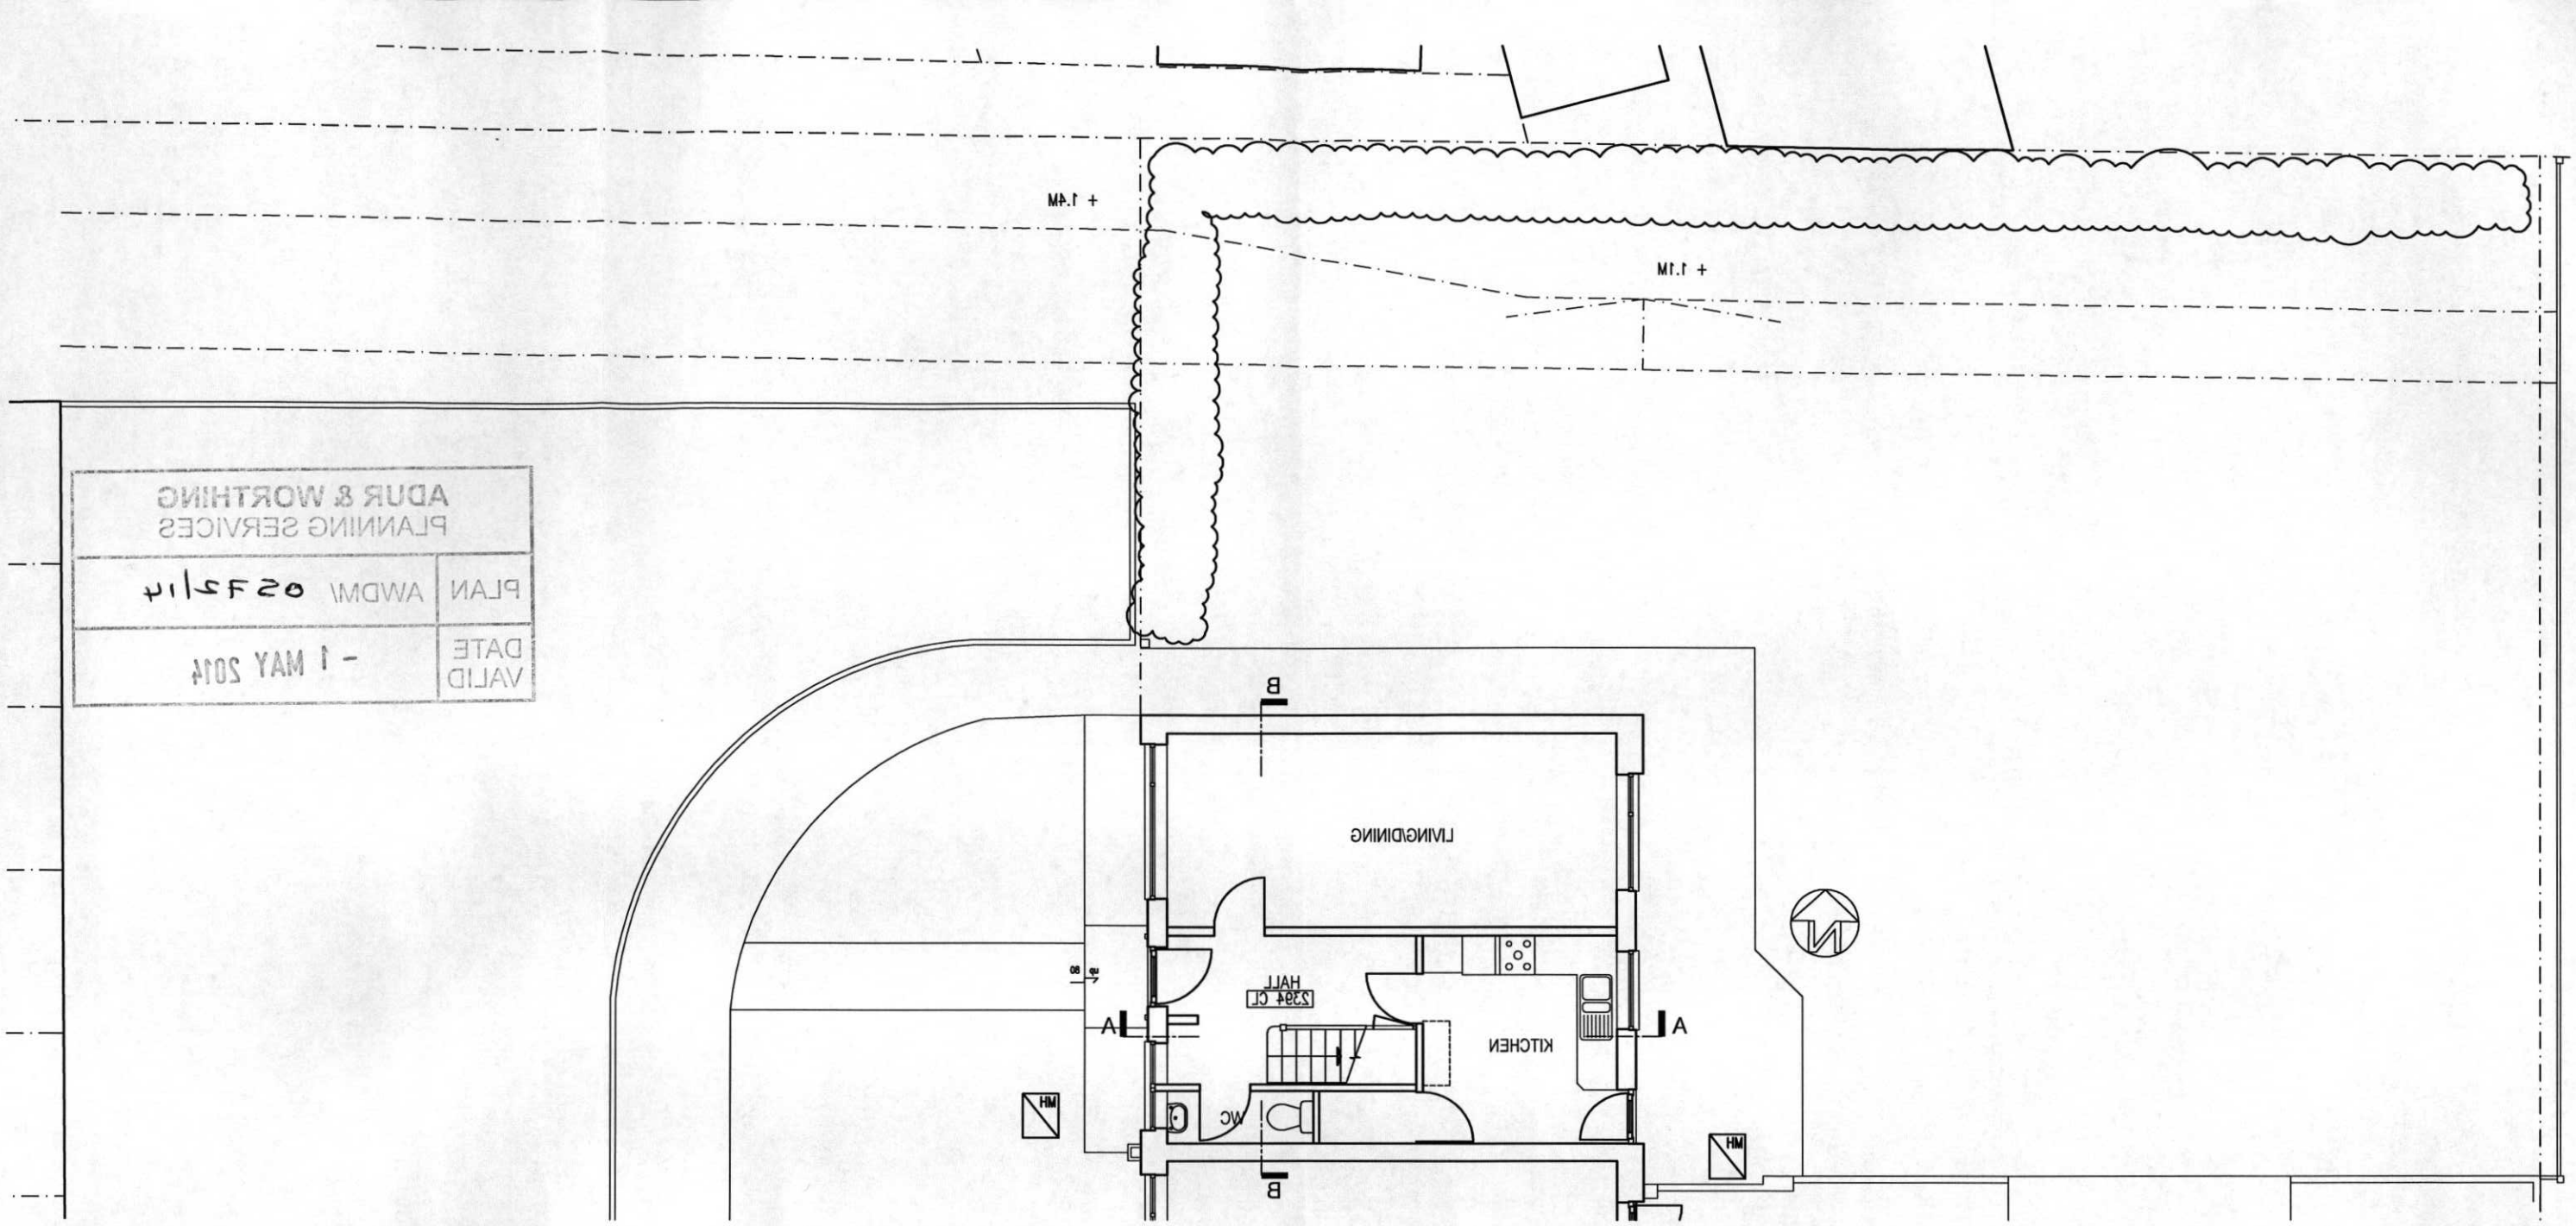

GROUND \ SITE FLOOR PLAN 1 : 100

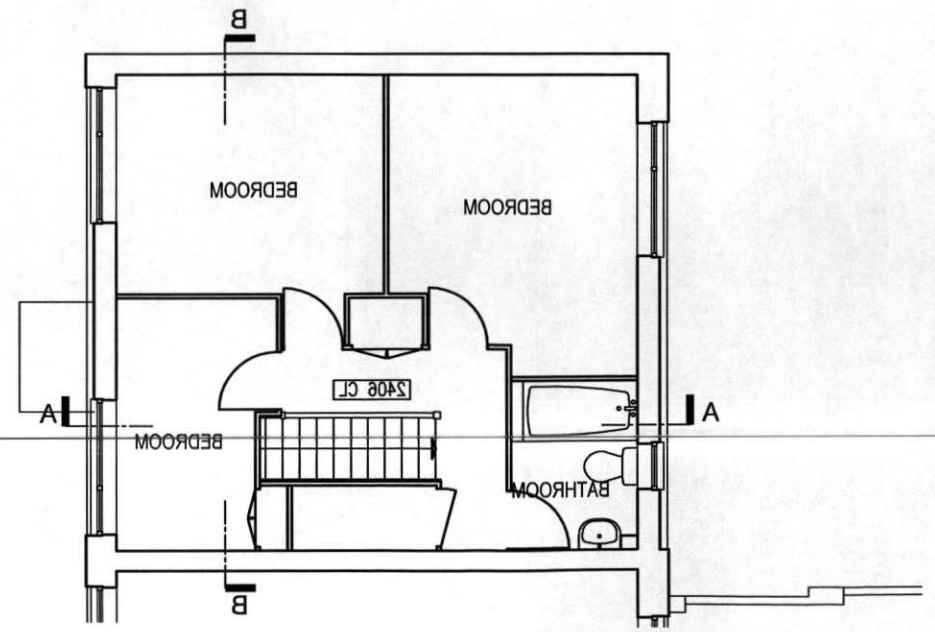

FIRST FLOOR PLAN 1 : 100

10 metres @ 1:100 on A3

1 metre @ 1:100 on A3

rev.	date

These drawings should be approved by Local Authority Building Control or other appropriate checking Authority prior to commencement of the work.

No dimensions to be scaled from this drawing. All dimensions to be checked on site. This drawing is copyright.

client
Julie Constable

project
41 Old Barn Way
Southwick

drawing
Existing Plans, Elevations & Sections

scale 1:100@A3 date 07.03.14

drawn BBB

9 Kenton Road
Hove, East Sussex
BN3 4FG
tel: 01273 298217
fax: 01273 298217
e-mail: info@clairehaigharchitects.co.uk

Claire Haigh
Associates Ltd

CH 607 /002

rev.